




YEAST TABLET

AFTER EVERY MEAL

BALLARAT BRANCH

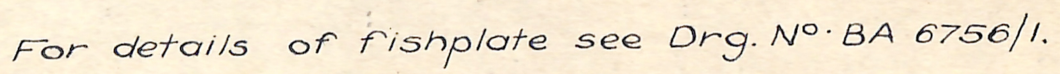


SCALE: FULL SIZE


WORKS SUPT.

۵۵-۵۶-۵۷

STATE ELECTRICITY COMMISSION OF VICTORIA
ELECTRICITY SUPPLY DEPARTMENT
BALLARAT BRANCH

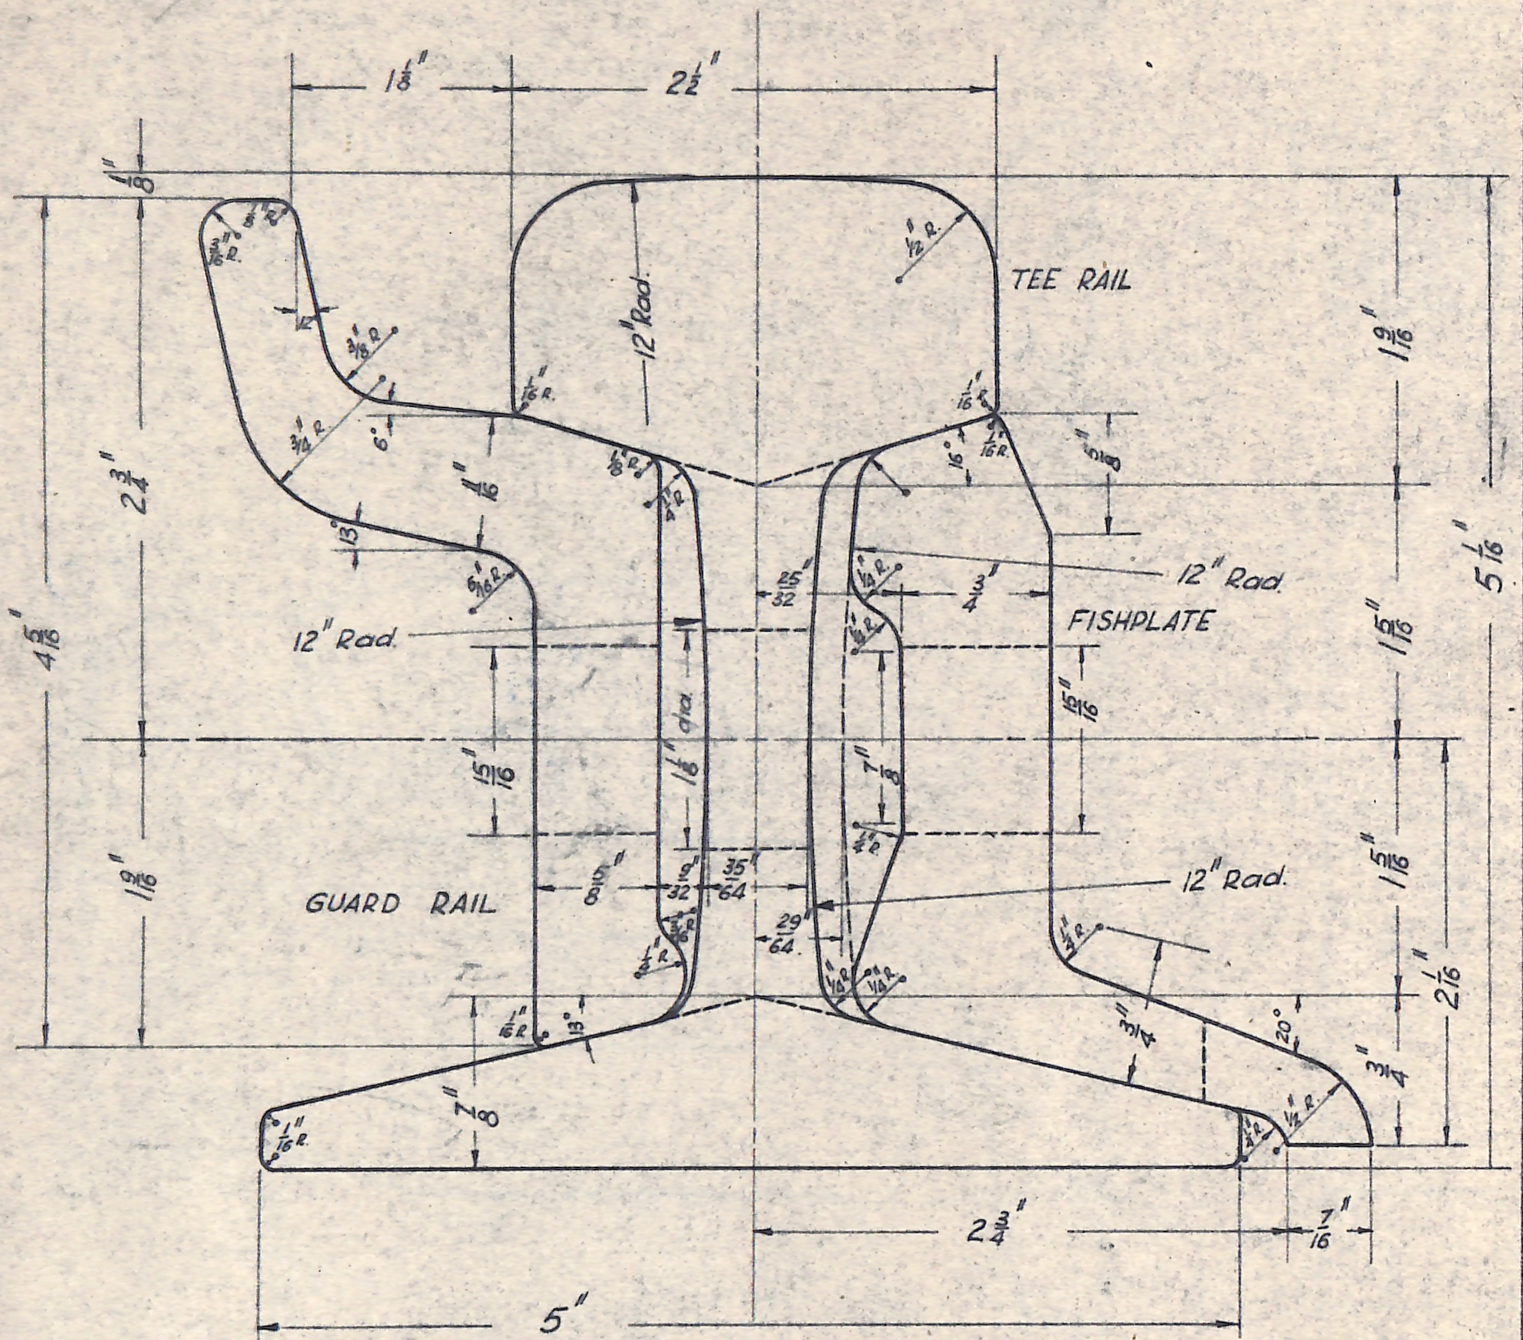

STATE ELECTRICITY COMMISSION OF VICTORIA
ELECTRICITY SUPPLY DEPARTMENT
BALLARAT BRANCH

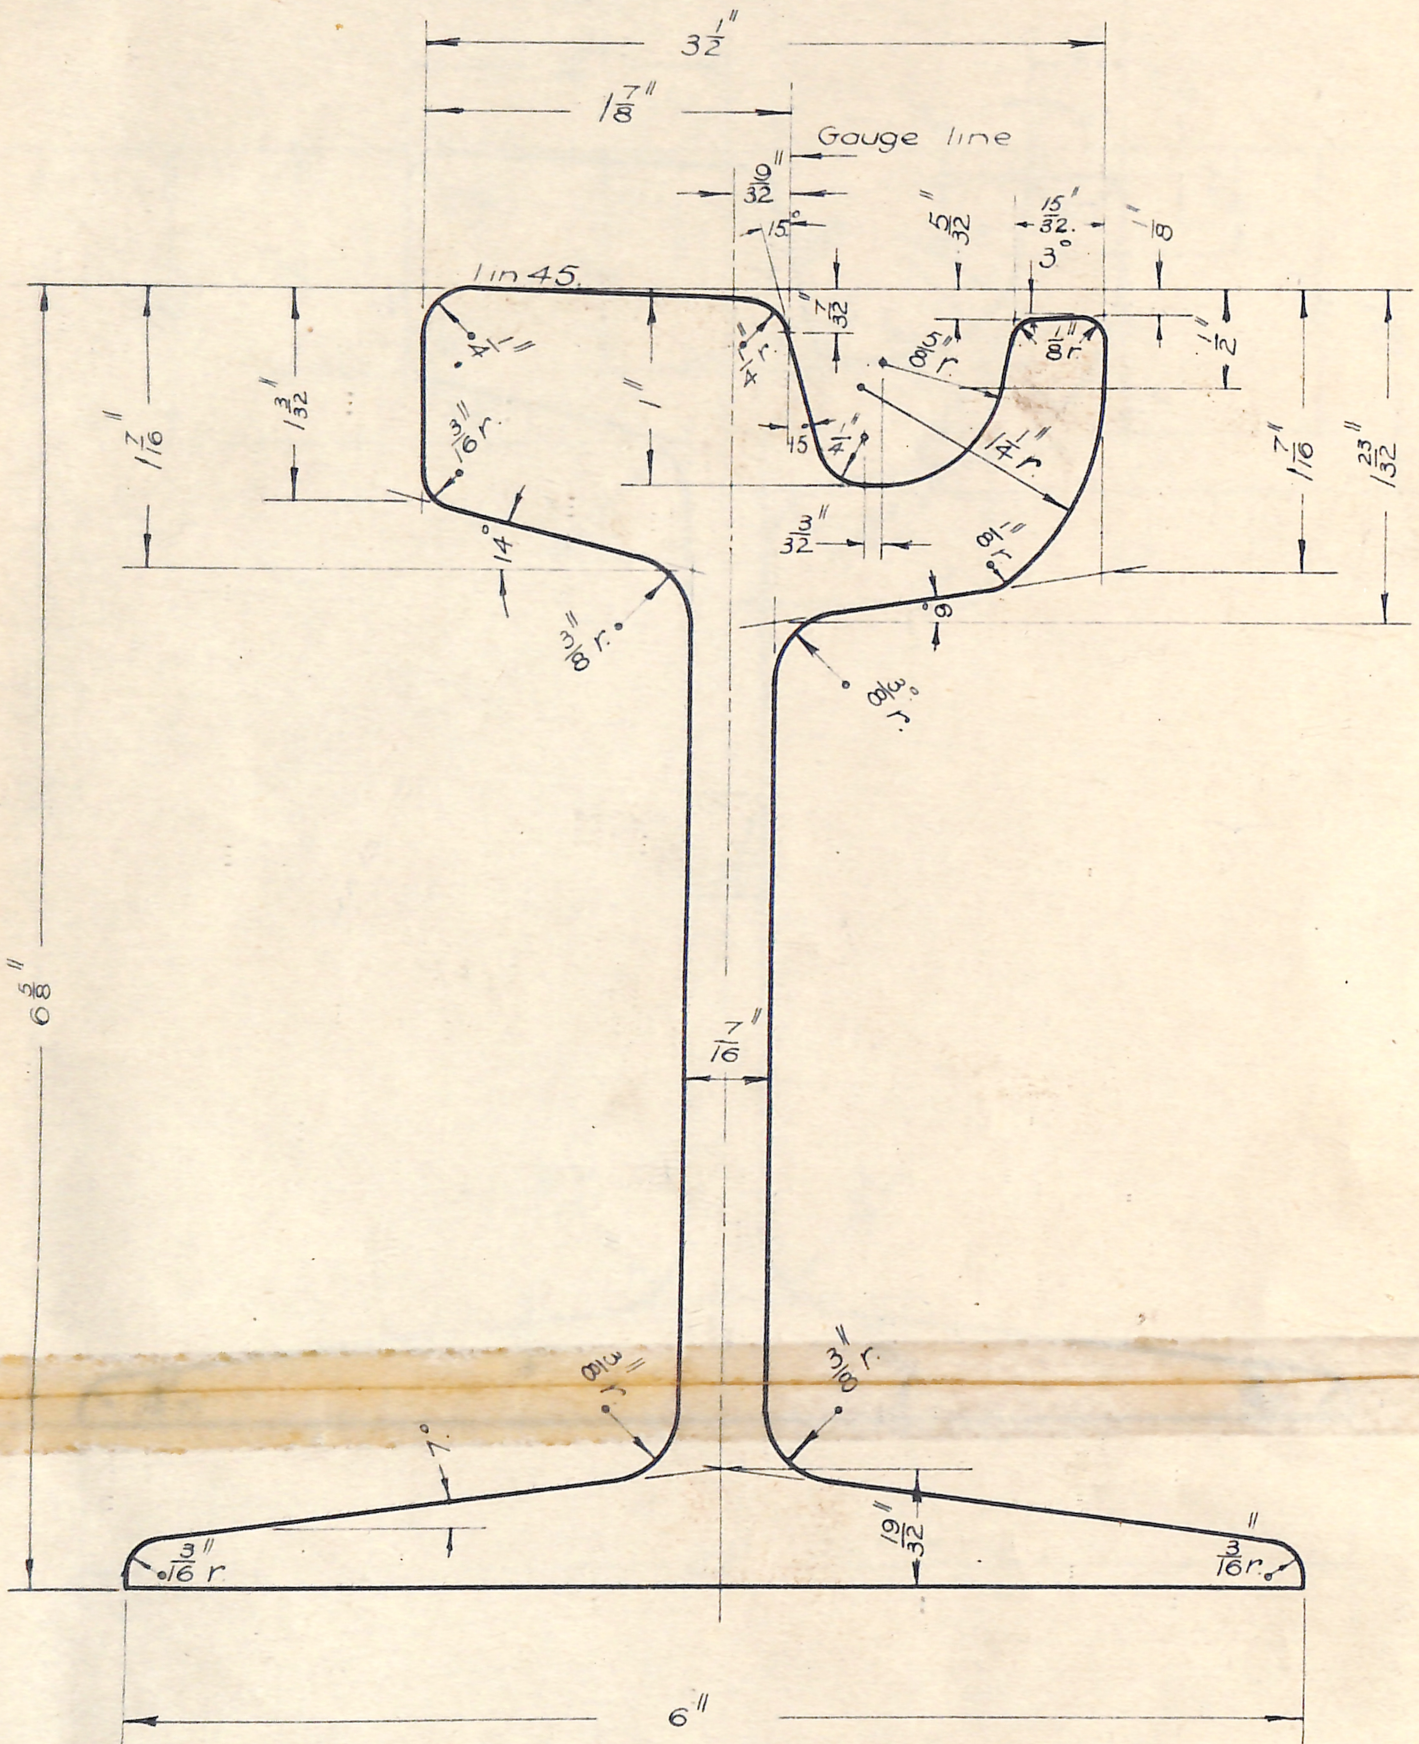

83 LB. TRAMWAY RAIL.

SCALE - FULL SIZE

Section No. T3

Drawn *[Signature]*

Traced *[Signature]*

Checked *[Signature]*

WORKS SUPT.


Drg. BA. 6759.

MANAGER
BALLARAT BRANCH

H. W. Linaker

3-8-55

STATE ELECTRICITY COMMISSION OF VICTORIA
ELECTRICITY SUPPLY DEPARTMENT
BALLARAT BRANCH

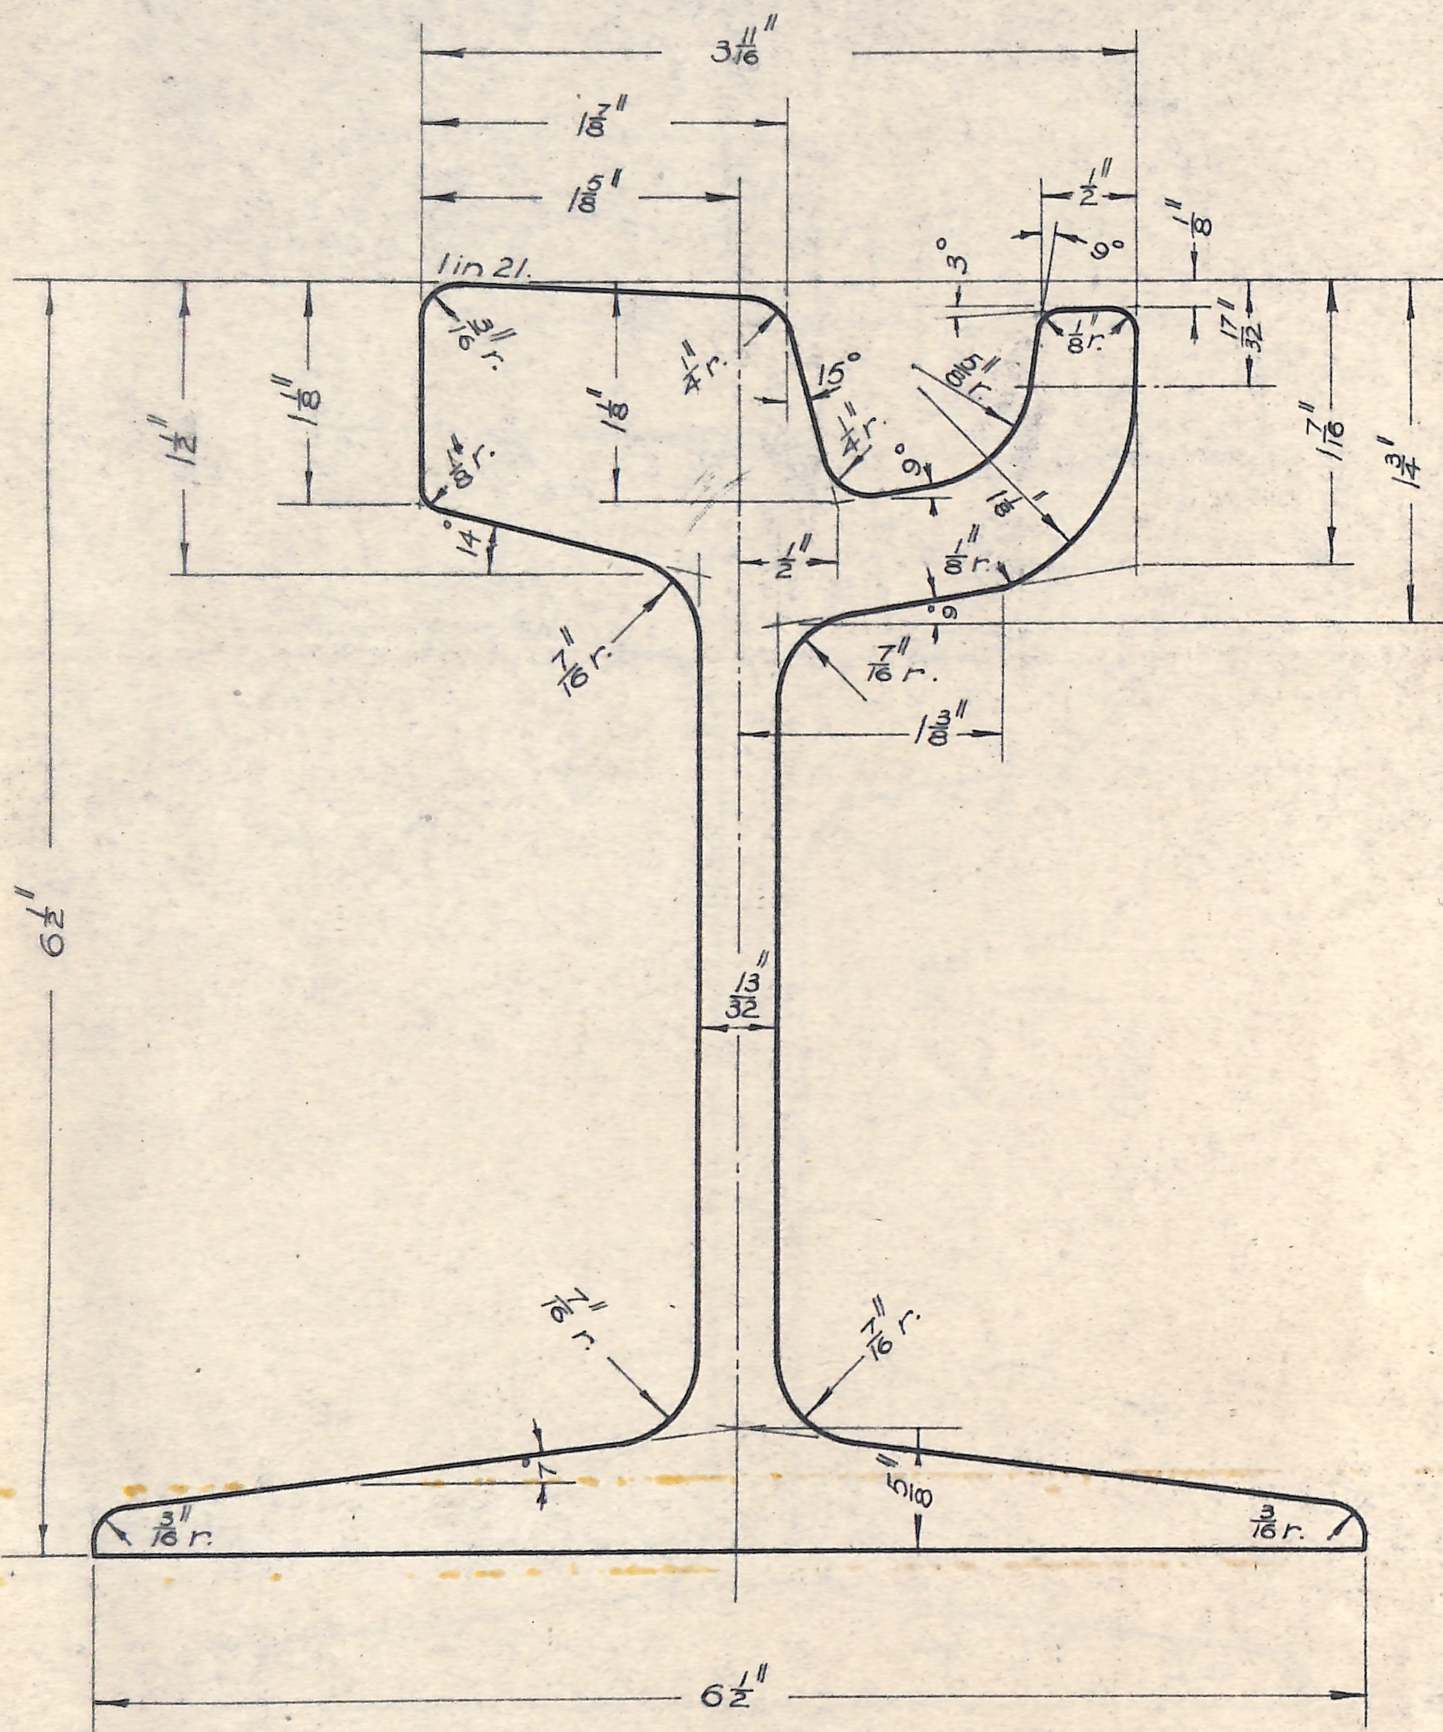

87 LB. TRAMWAY RAIL.

SCALE - FULL SIZE

T3.

BA. 6760.


MANAGER
BALLARAT BRANCH.

H.W. Linaker

3-8-55

WORKS
SUPT.

STATE ELECTRICITY COMMISSION OF VICTORIA
ELECTRICITY SUPPLY DEPARTMENT
BALLARAT BRANCH

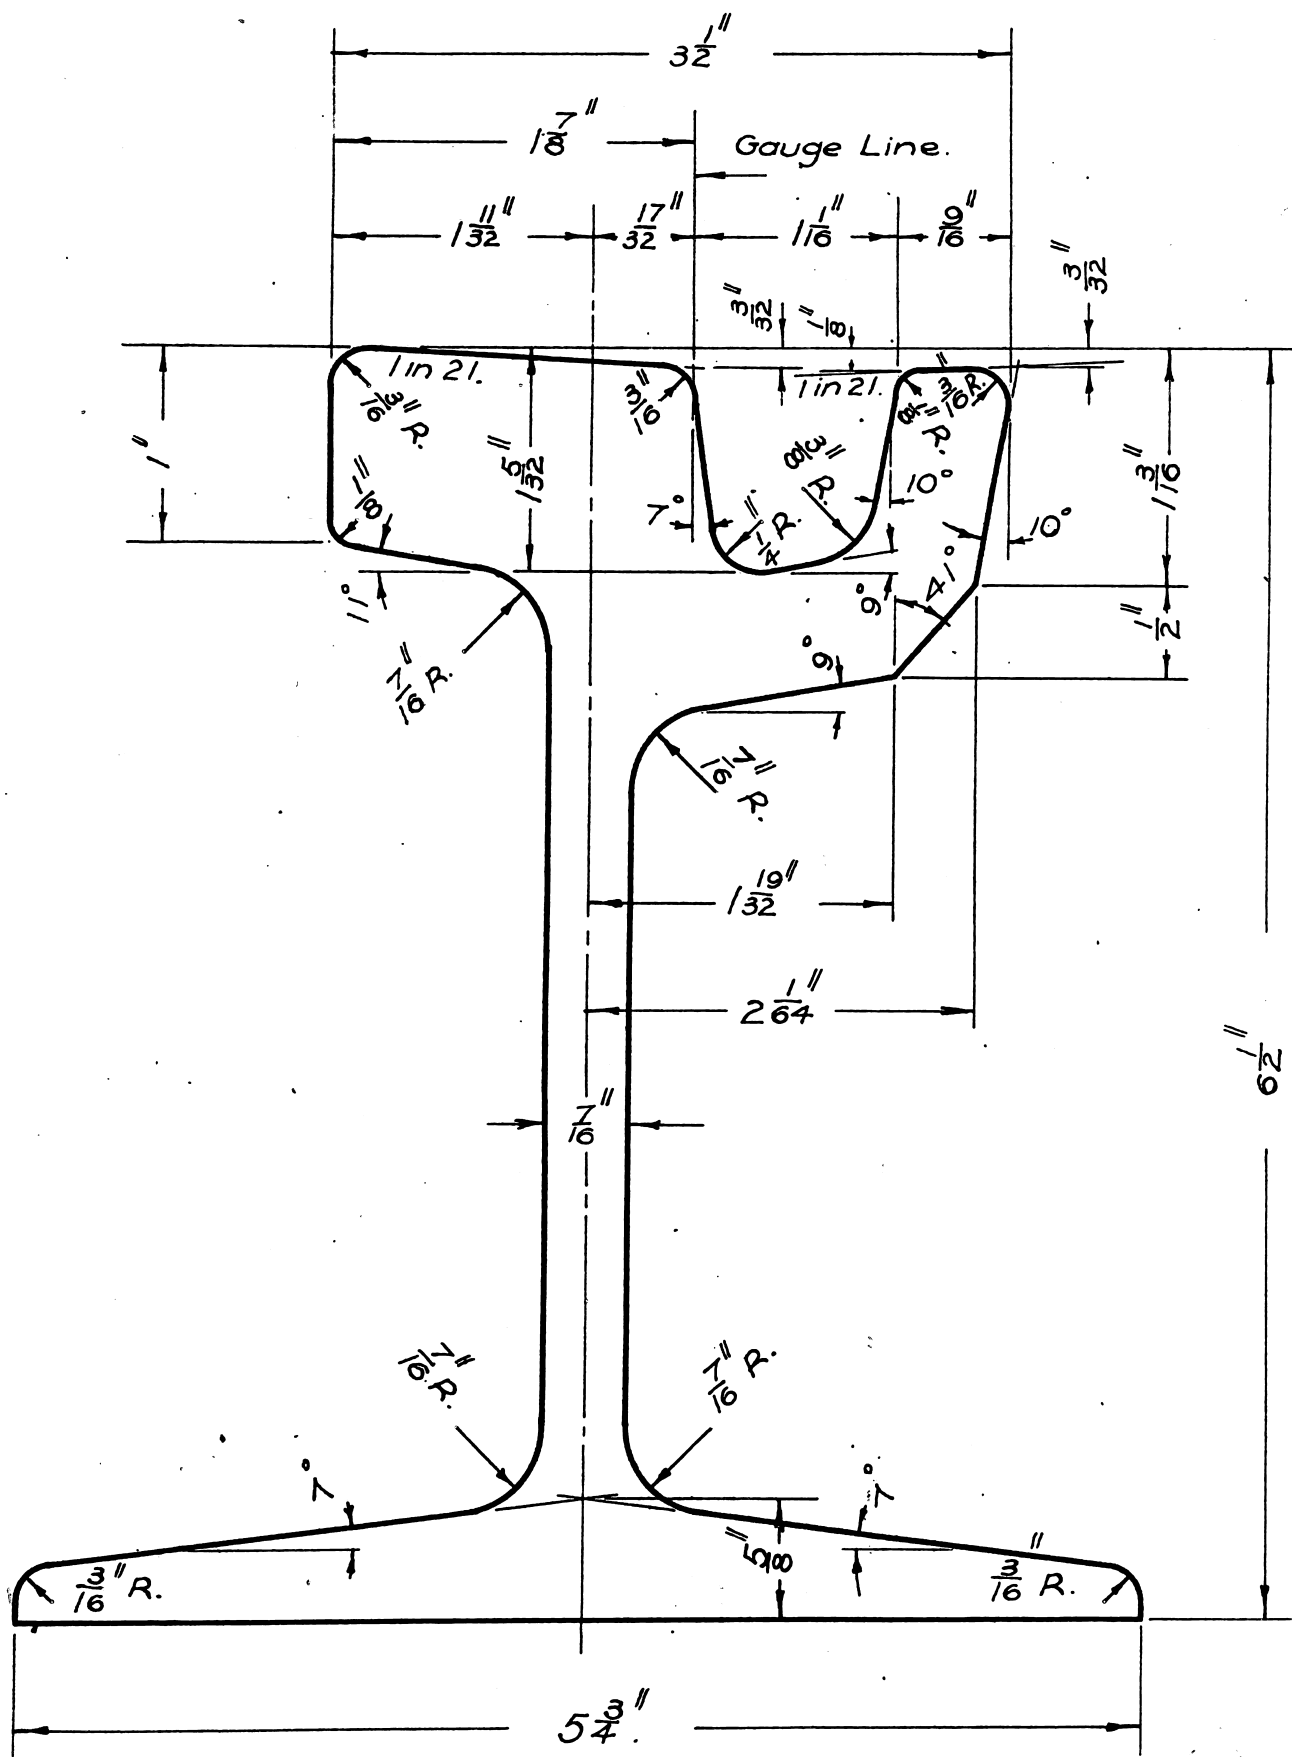

For details of fishplate see Drg. No. BA 6758.

90 LB. TRAMWAY RAIL.

SCALE - FULL SIZE

Section No. T3.

Drawn *[Signature]*

Traced *[Signature]* 31.3.55

Checked *[Signature]* 3.8.1955


WORKS SUPT.

DRG. BA. 6758.

MANAGER
BALLARAT BRANCH

H. W. Linaker
3-8-55.

STATE ELECTRICITY COMMISSION OF VICTORIA
ELECTRICITY SUPPLY DEPARTMENT
BALLARAT BRANCH

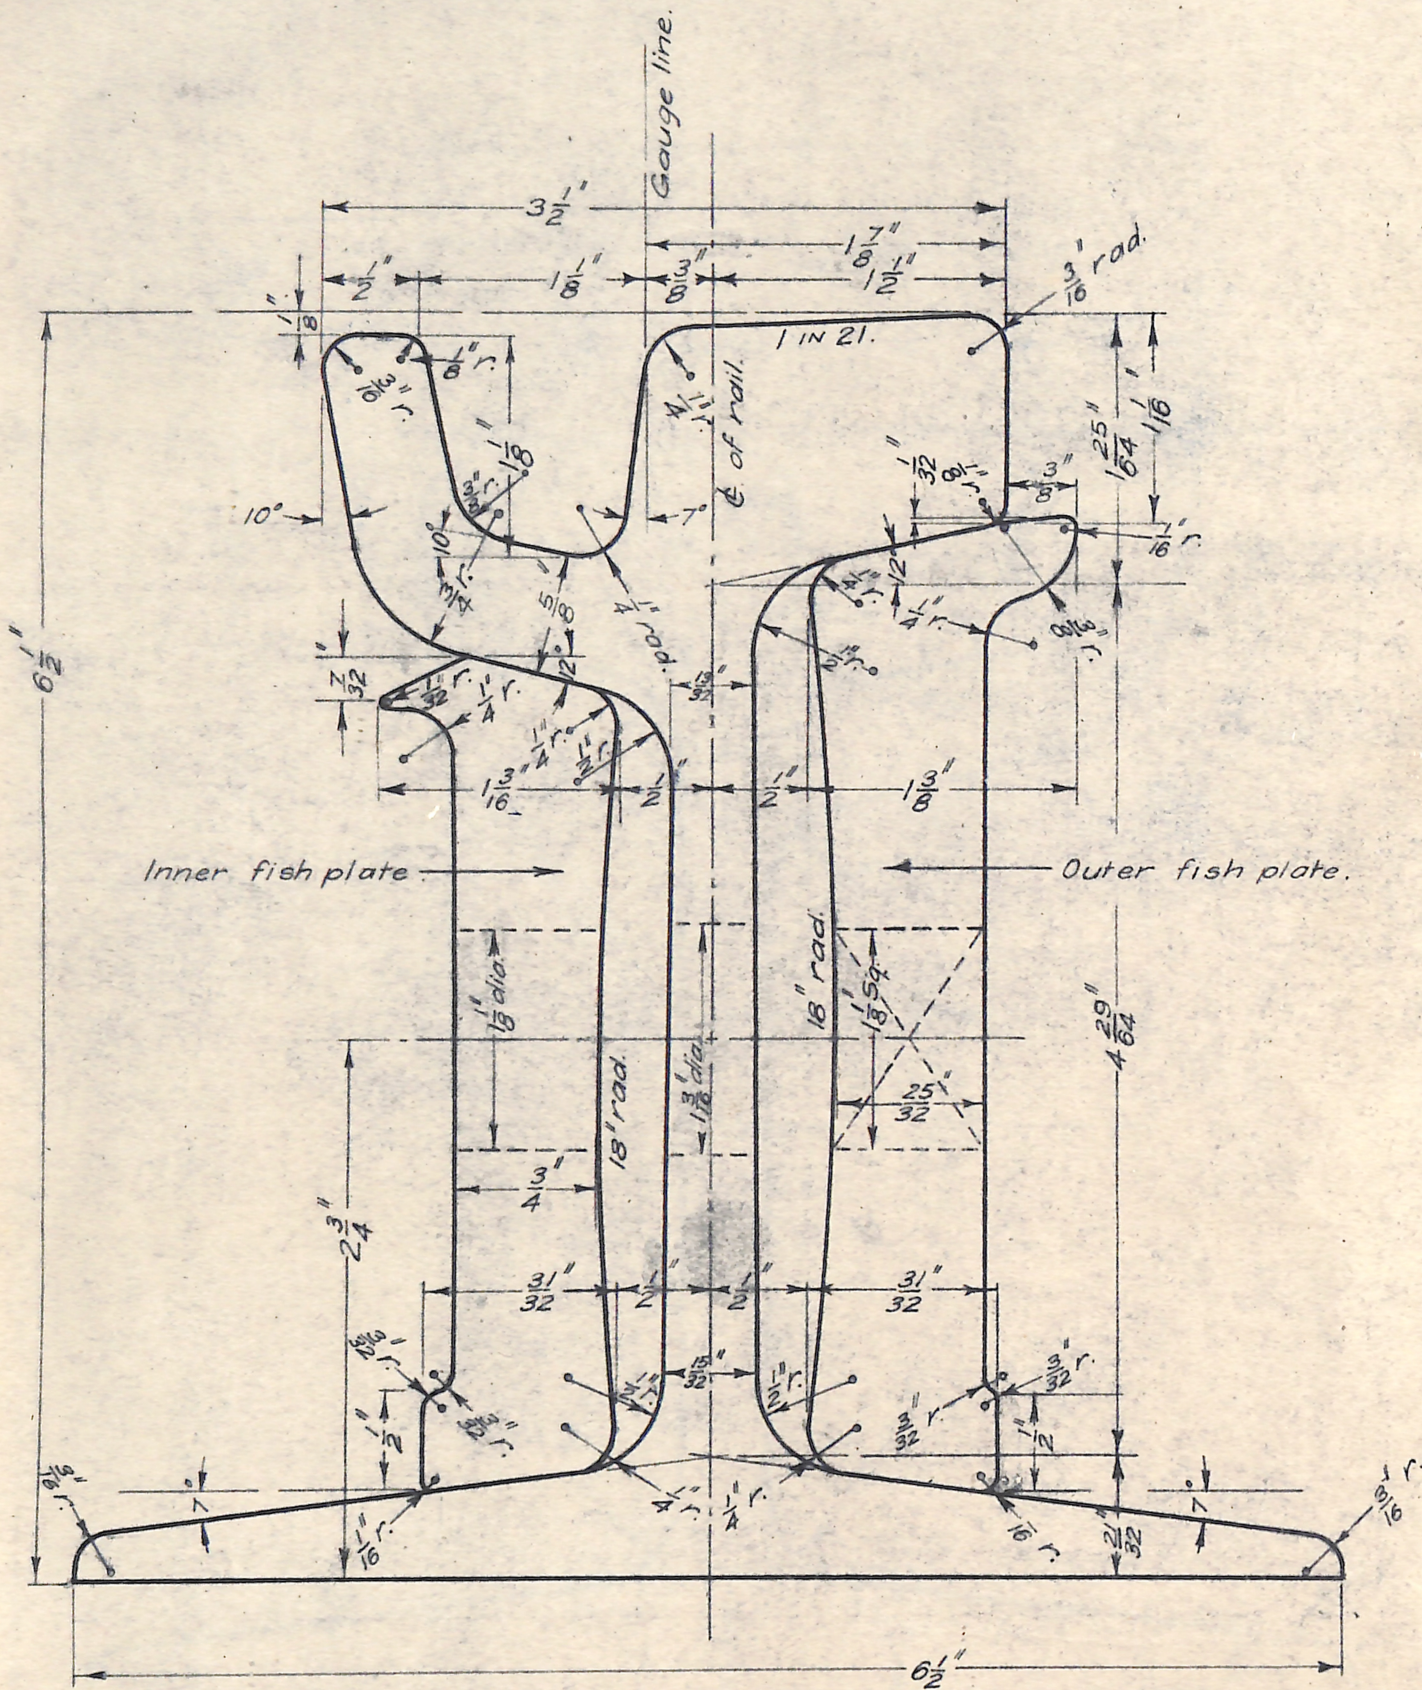

29-7-55 A Redrawn.

B.S.S. N^o. 1. RAIL
90 LB. PER YARD


SCALE:- FULL SIZE.

Section No. T3
167187
29-7-'55
3-8-55
WORKS SUPT.

DRG. NO. BA. 6746.A.

MANAGER
BALLARAT BRANCH
H. W. Linaker
3-8-55.

STATE ELECTRICITY COMMISSION OF VICTORIA
ELECTRICITY SUPPLY DEPARTMENT
BALLARAT BRANCH

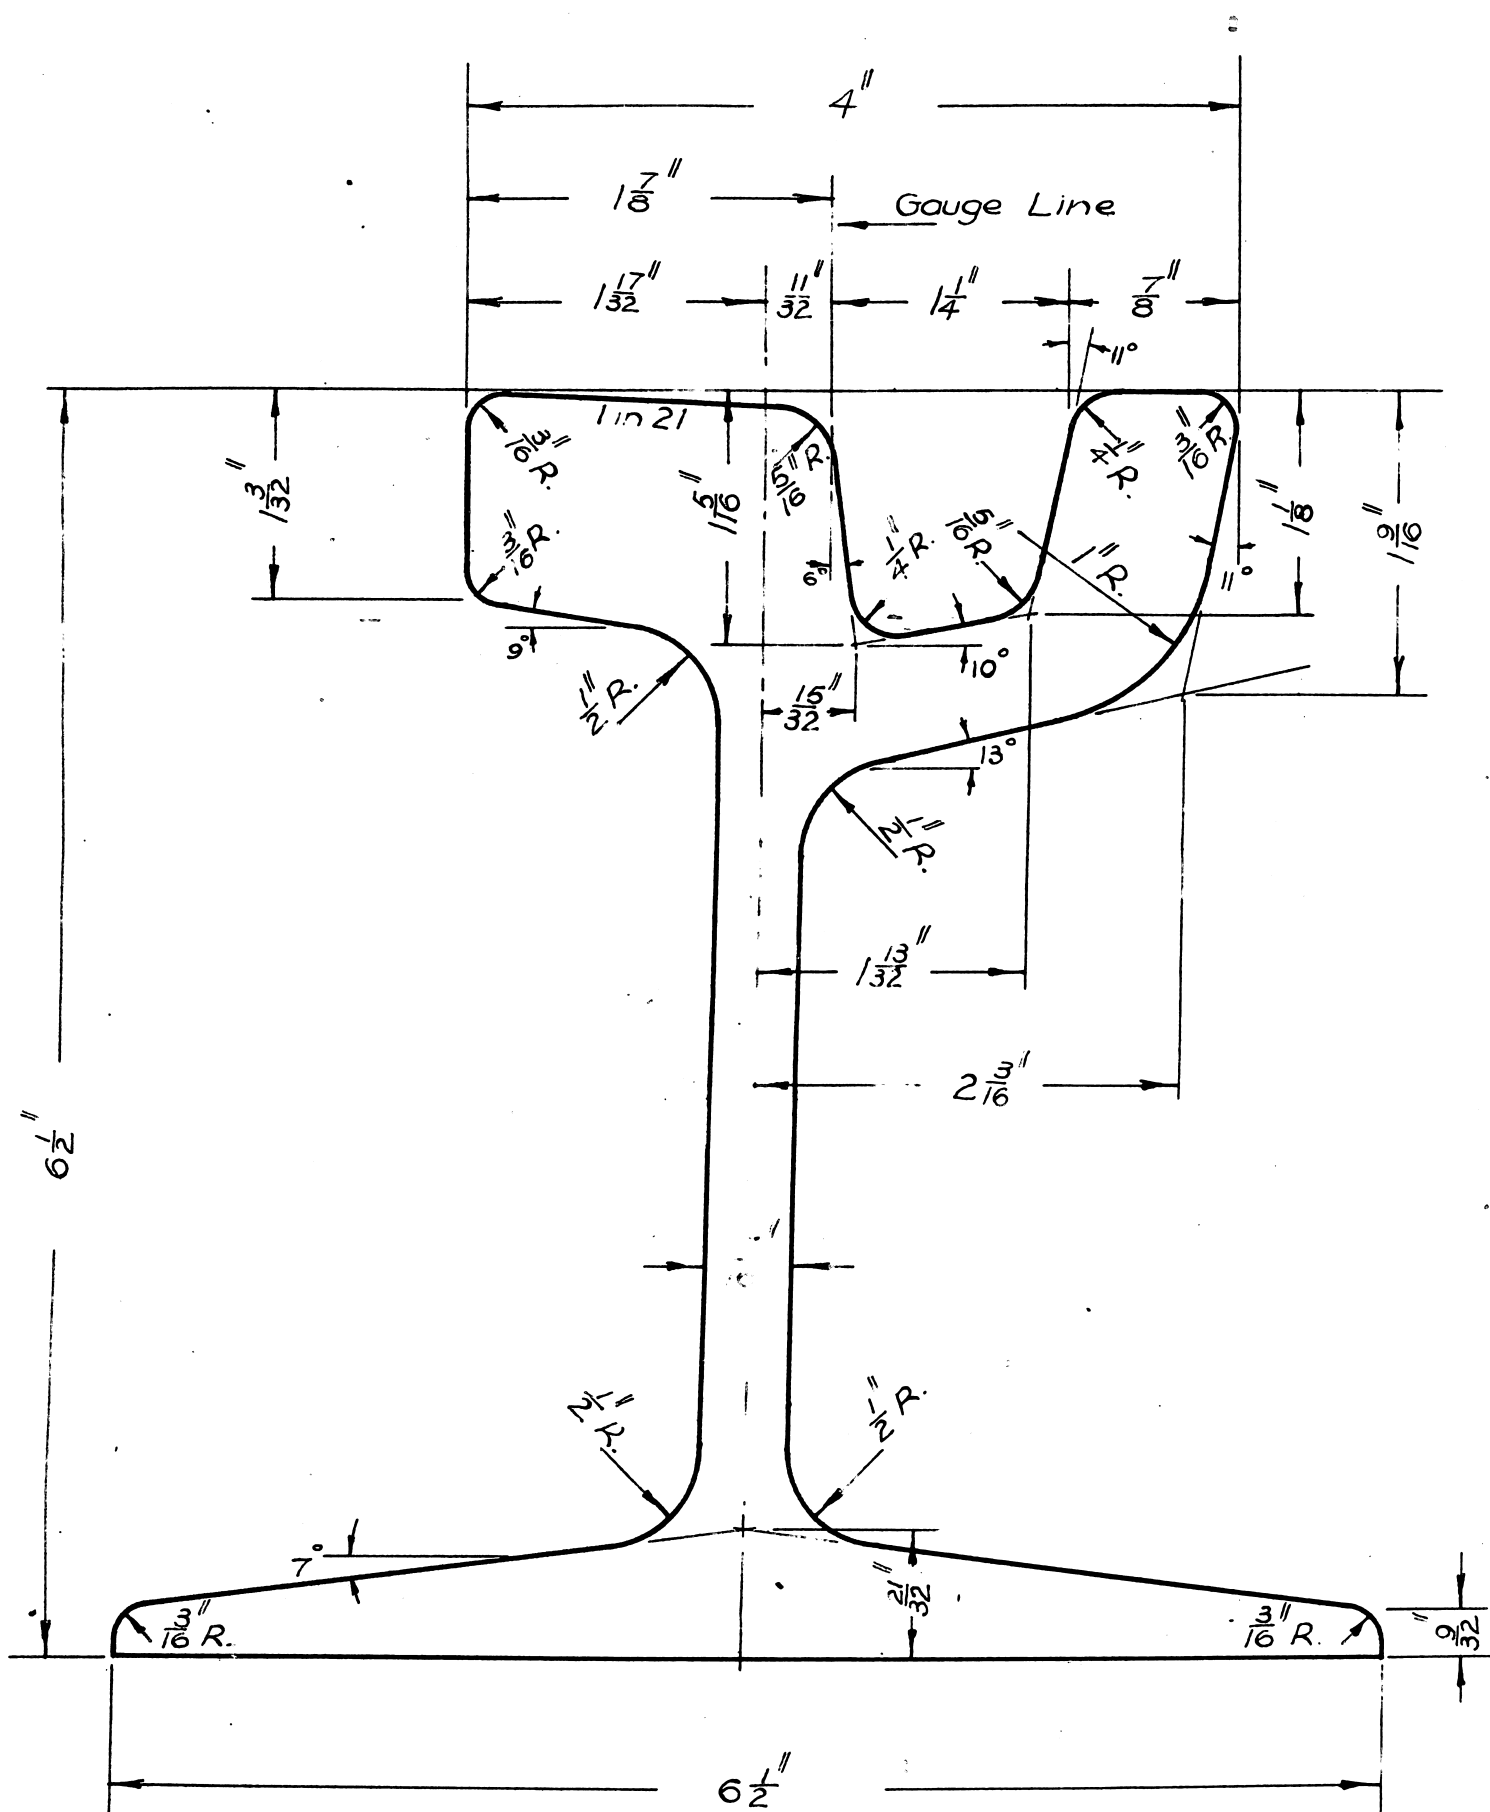

B.S.S. 96 LB. 1° RAIL

SCALE: FULL SIZE

SECTION NO T3

DRAWN *LB*

TRACED *21*

CHECKED *3-8-1955*

WORKS SUPT

DRG. NO. BA6761

MANAGER
BALLARAT BRANCH

H.W. Linaker
3-8-55



YEASTON

YEAST
TABLET