STATE ELECTRICITY COMMISSION OF VICTORIA
ELECTRICITY SUPPLY DEPARTMENT
WORKS DIVISION.

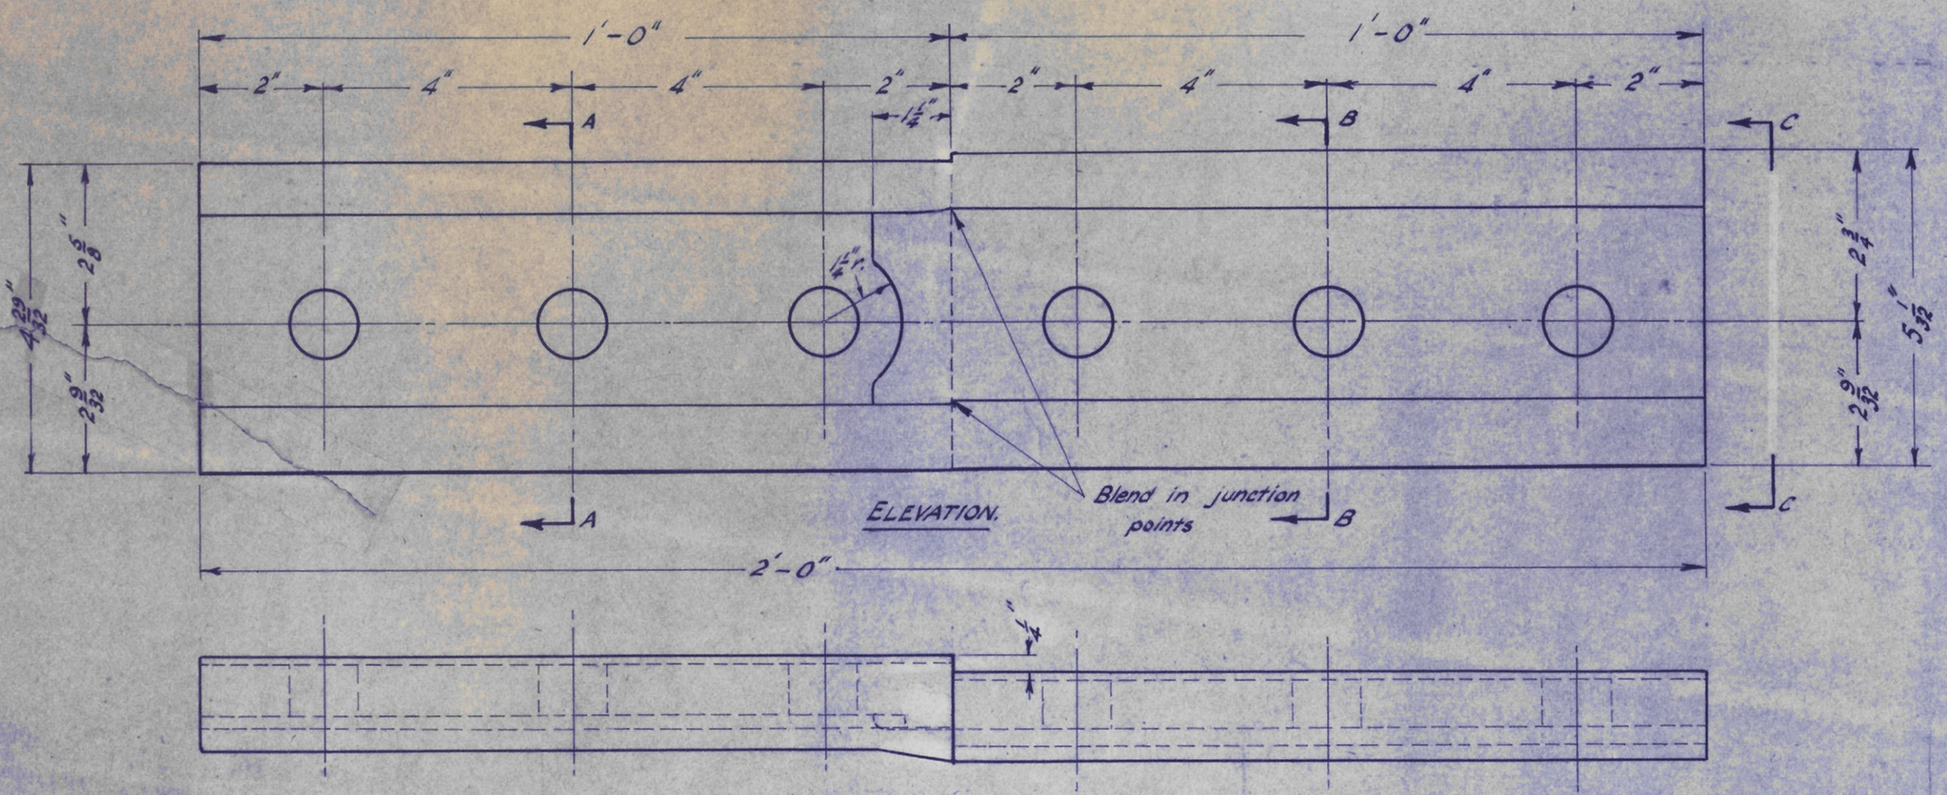

ELEVATION.

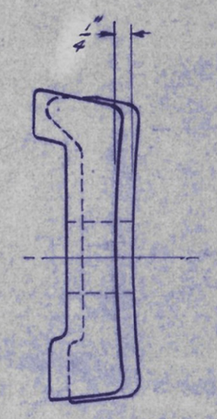

VIEW C-C

PLAN

B.S.S. N°1 & N°1C. TO 102 LB. B.H.P.
Scale :- 6" = 1'-0"

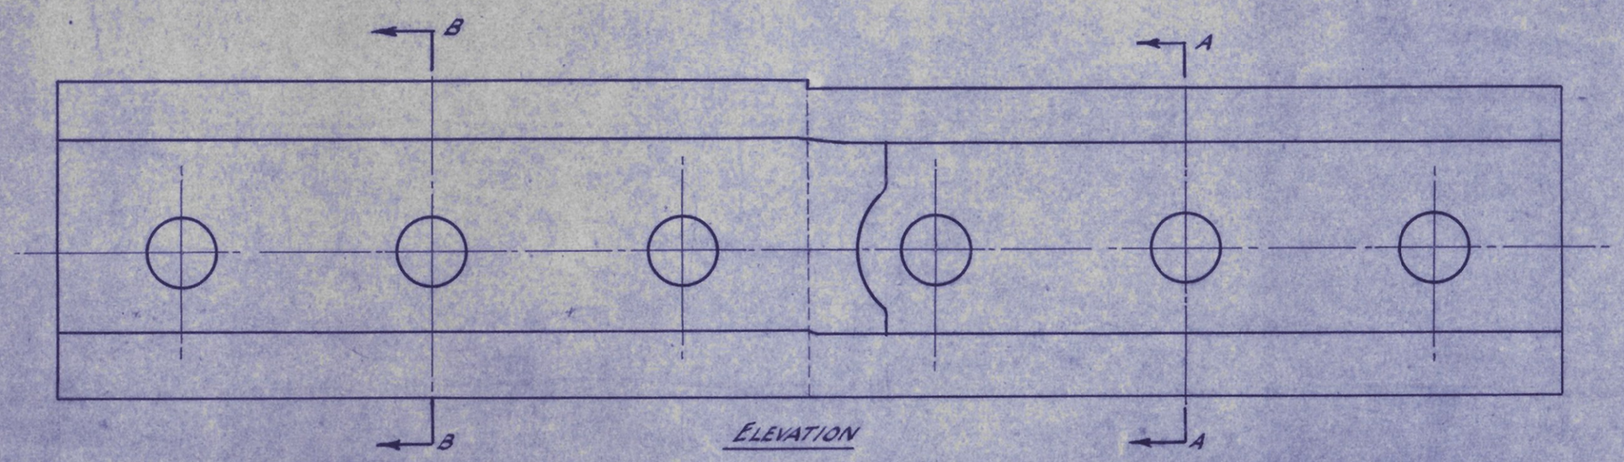

ELEVATION

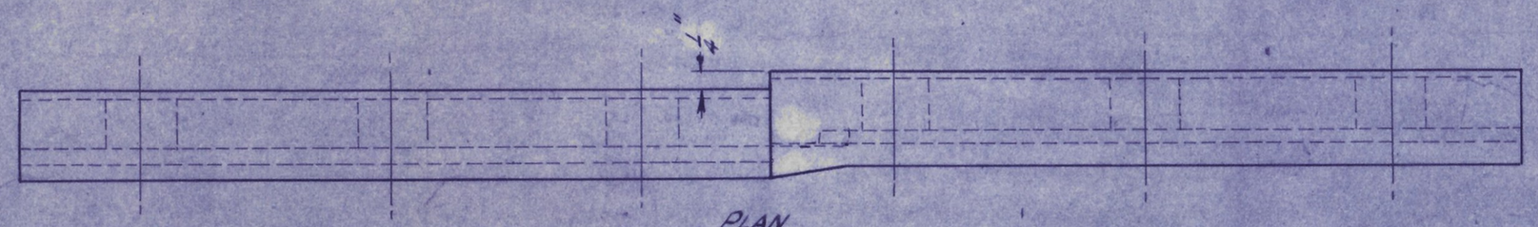

PLAN

102 LB. B.H.P. TO B.S.S. N°1 & N°1C.
Scale :- 6" = 1'-0"

All dimensions same as B.S.S. N°1 & N°1C. to 102 lb. B.H.P.

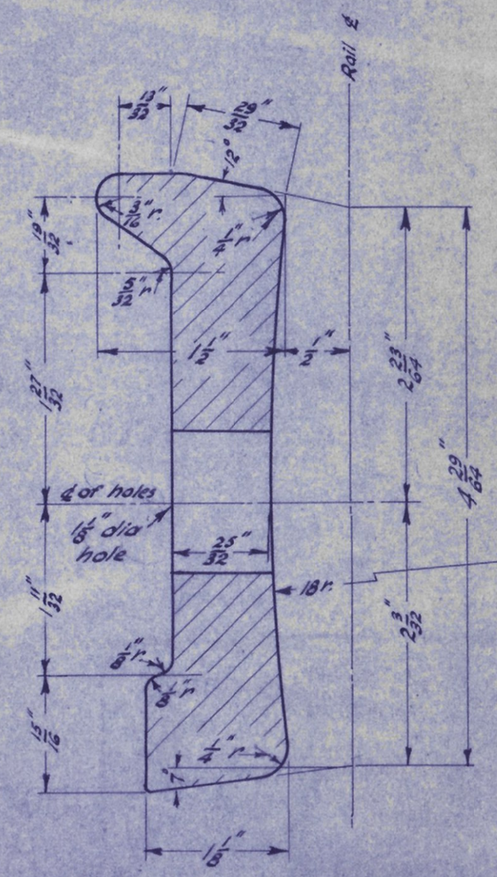

SECTION A-A.
Scale: Full Size

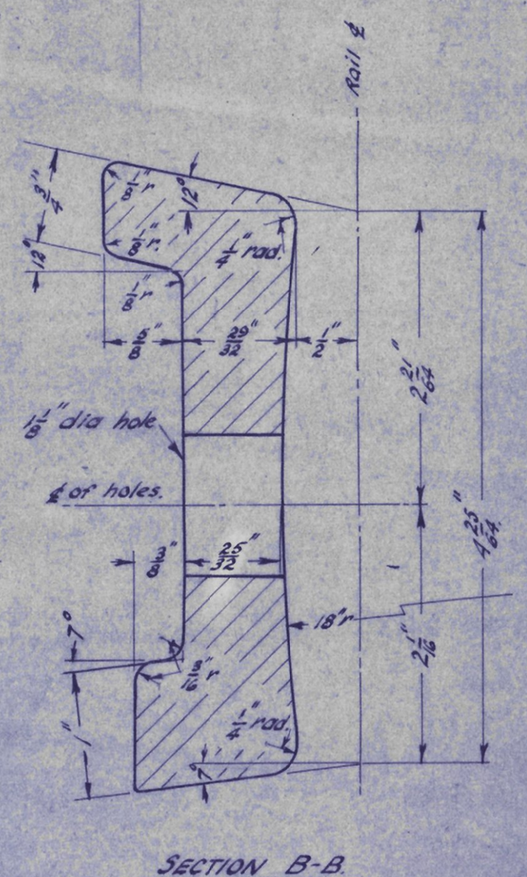

SECTION B-B.
Scale :- Full Size

NOTE :- B.S.S. N°1 Refers to B.S. Section Wt. 90 lb/yd.
B.S.S. N°1C " " " " " " " Wt. 96 lb/yd.

REVISION					DRAWING SCHEDULE		
DATE		REMARKS	CHECKED	PASSED		TITLE	DRAWING NO

OUTER JOGGLE PLATES

B.S.S. N°1 & N°1C. TO 102 LB. B.H.P. & 102 LB. B.H.P. TO B.S.S. N°1 & N°1C.

TRAMWAYS.

SCALE :- AS SHOWN.

SUB SECTION NO	
DRAWN G.E.M. 6/55	
TRACED	
CHECKED	
ENGINEER	

DRG NO. VW 4/3

WORKS MANAGER.

C