STATE ELECTRICITY COMMISSION OF VICTORIA
ELECTRICITY SUPPLY DEPARTMENT.
WORKS DIVISION.

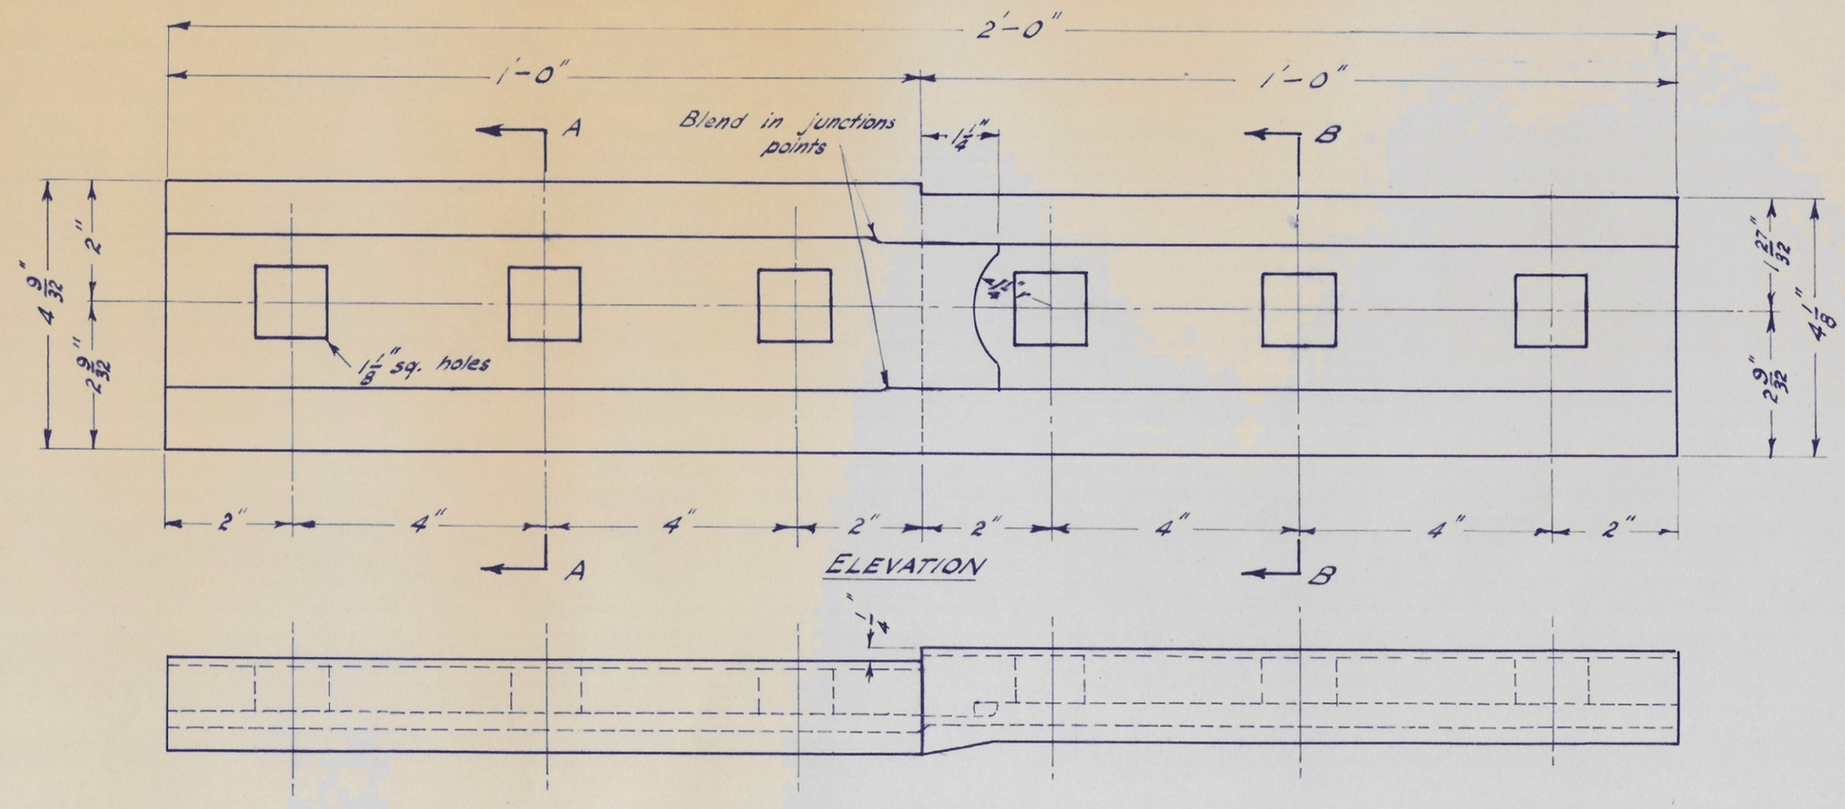

ELEVATION

PLAN.
B.S.S. N°1 & N°1C to 102 lb B.H.P.
Scale:- 6" = 1'-0"

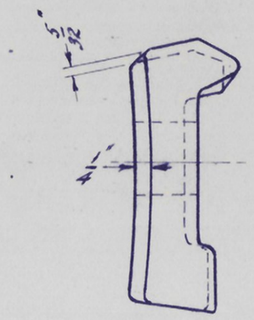

END ELEVATION

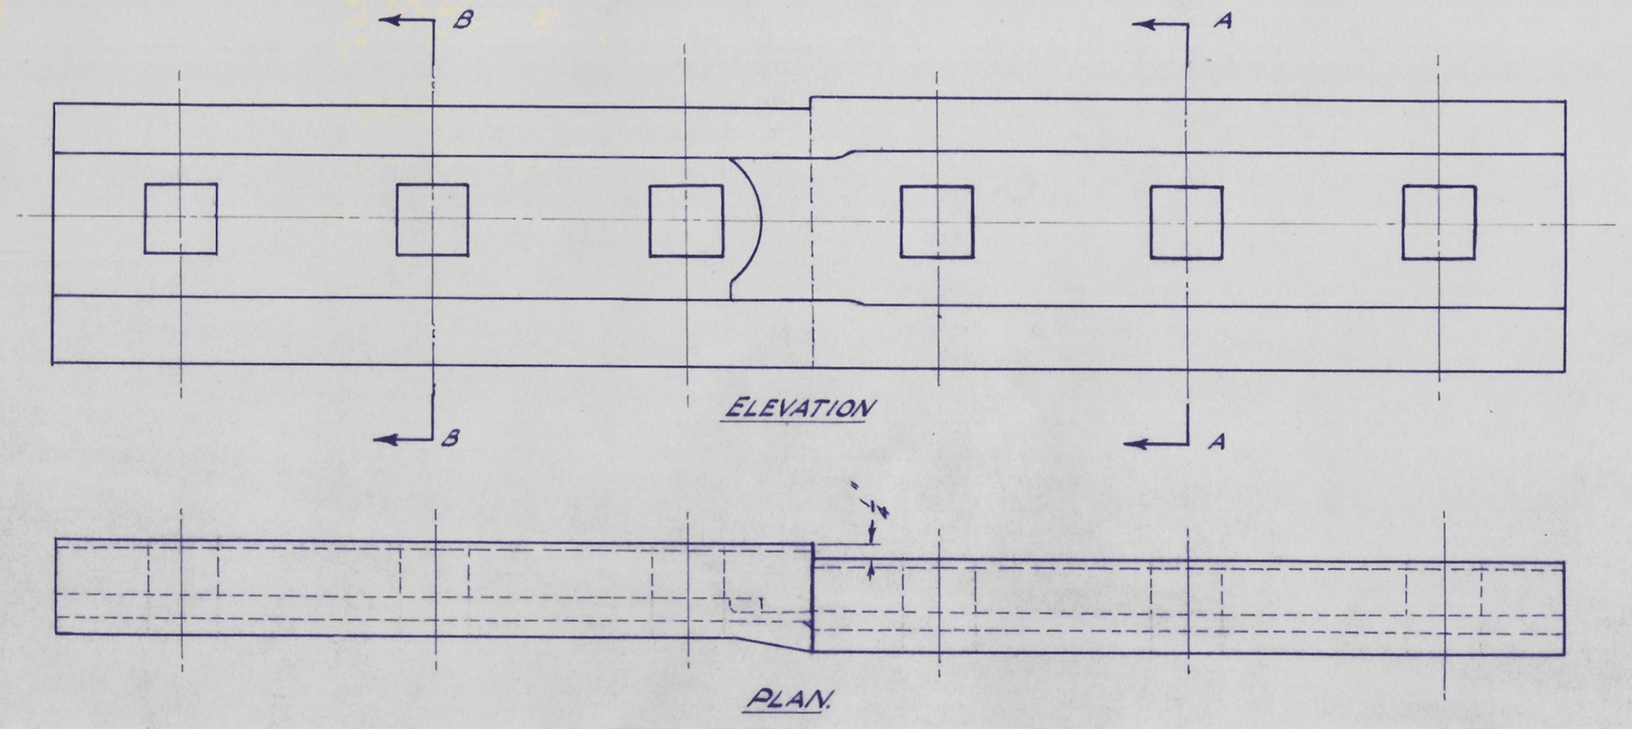

ELEVATION

PLAN.
102 lb B.H.P. to B.S.S. N°1 & N°1C.
Scale:- 6" = 1'-0"
All dimensions same as B.S.S. N°1. & N°1C to 102 lb B.H.P.

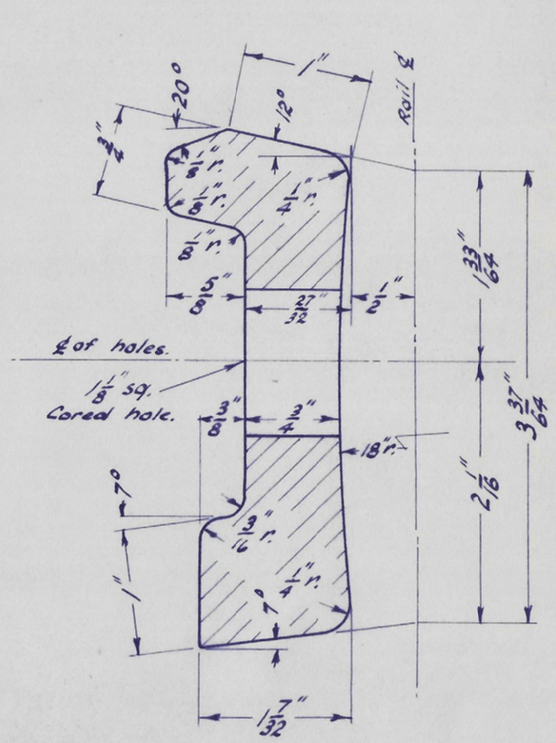

SECTION B-B
Scale:- Full Size

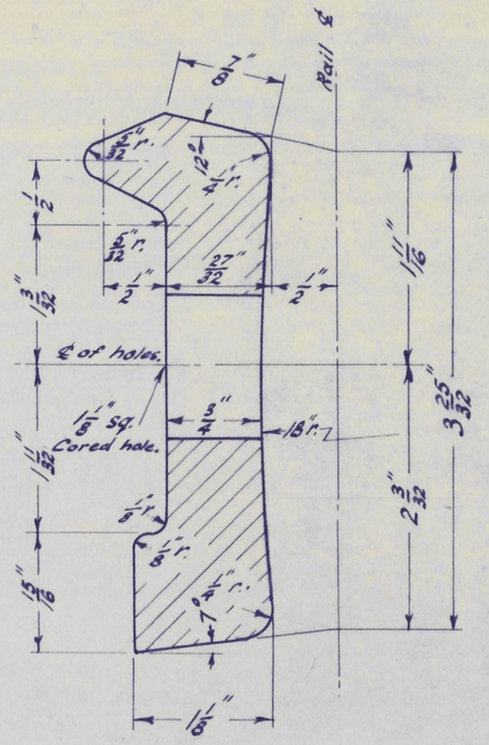

SECTION A-A
Scale:- Full Size

NOTE:- B.S.S. N°1. Refers to B.S. Section Wt. 90 lb/yd.
B.S.S. N°1C " " " " " " Wt. 96 lb/yd.

REVISION				DRAWING SCHEDULE		
DATE		REMARKS	CHECKED	PASSED	TITLE	DRAWING Nº

INNER JOGGLE PLATES
B.S.S N°1 & N°1C to 102 LB. B.H.P. & 102 LB. B.H.P. to B.S.S. N°1 & N°1C
TRAMWAYS.

SCALE:- As Shown.

SUB SECTION Nº 3	DRG Nº VW 4/4
DRAWN G.E.M. 6/55	
TRACED	
CHECKED	
ENGINEER	WORKS MANAGER