STATE ELECTRICITY COMMISSION OF VICTORIA
ELECTRICITY SUPPLY DEPARTMENT.
WORKS DIVISION.

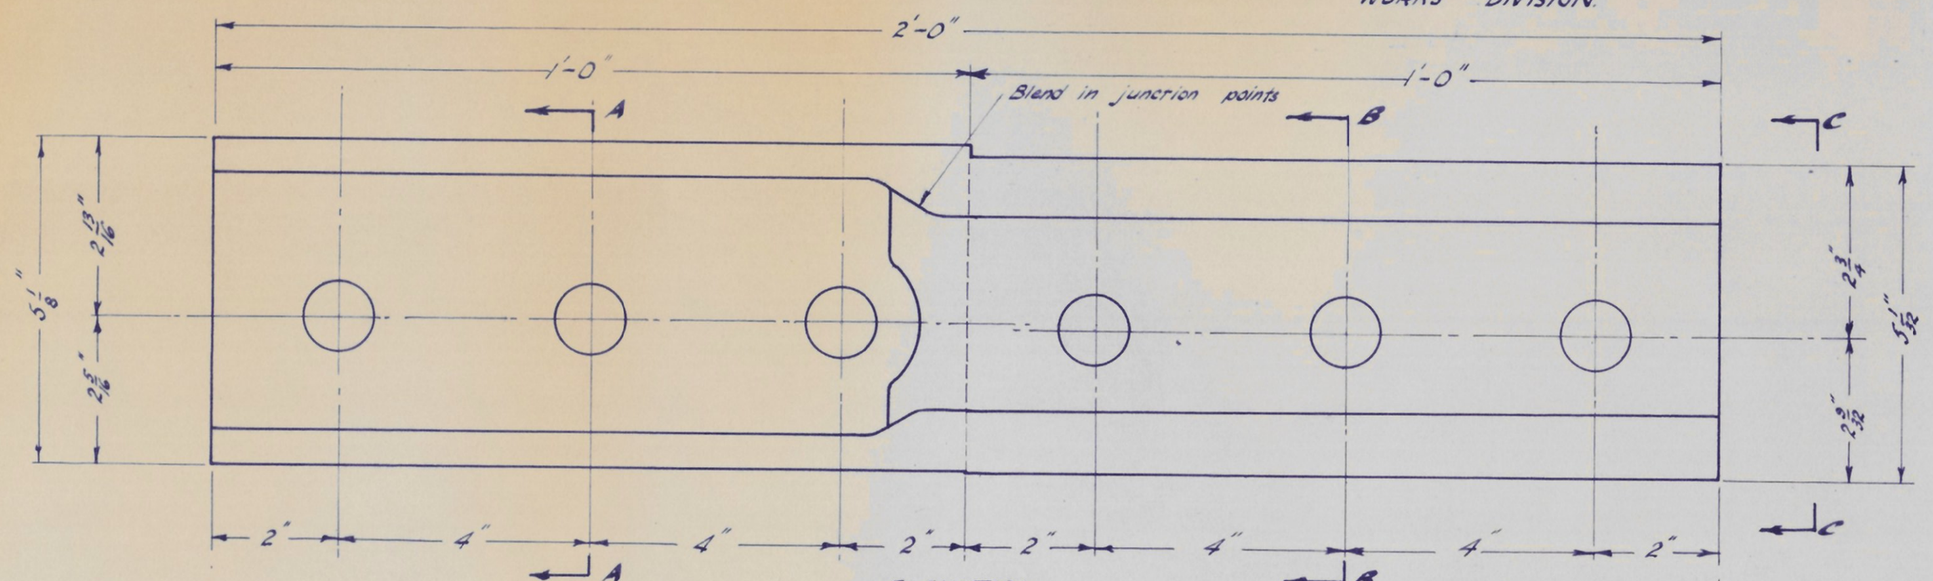


ELEVATION

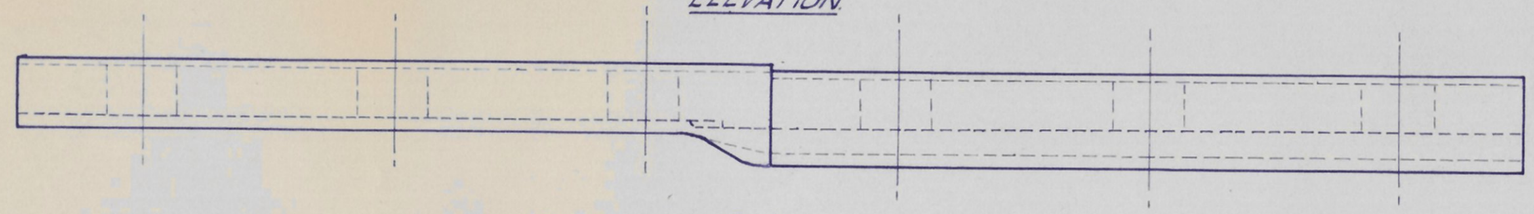

PLAN

**90 lb LORAIN to 102 lb B.H.P.**

Scale :- 6" = 1'-0"

Material :- Cast Steel.

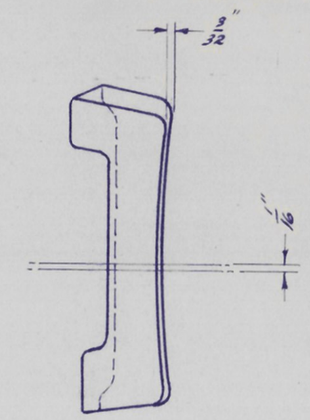

VIEW C-C.

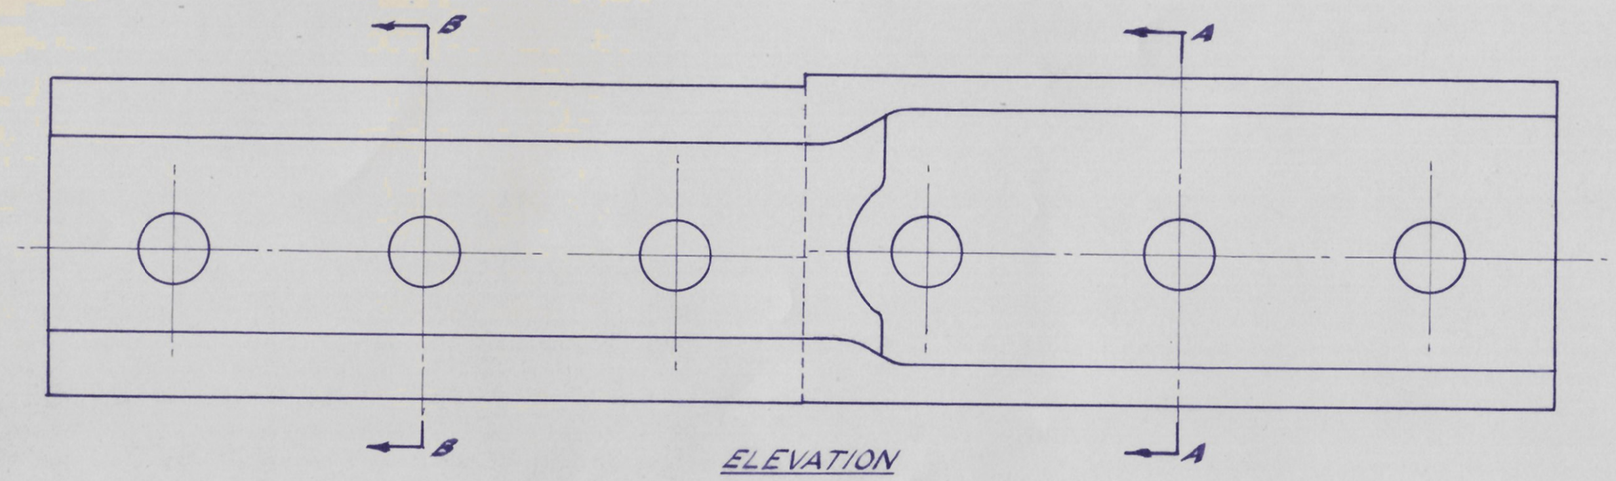


ELEVATION

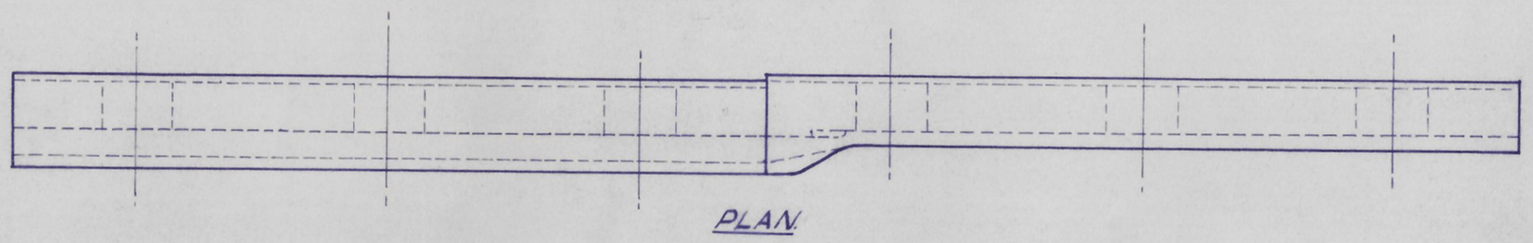

PLAN

**102 lb B.H.P. to 90 lb LORAIN.**

Scale :- 6" = 1'-0"

All dimensions same as 90 lb LORAIN to 102 lb B.H.P.

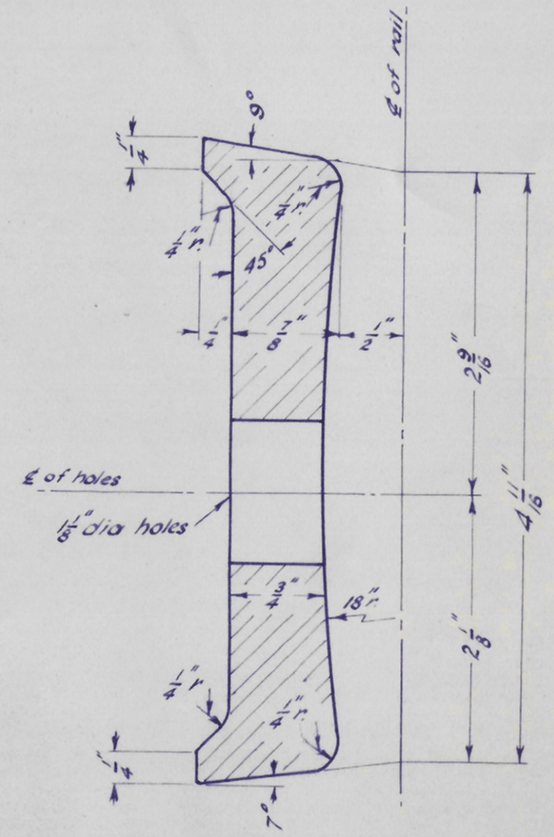


SECTION A-A

Scale :- Full Size

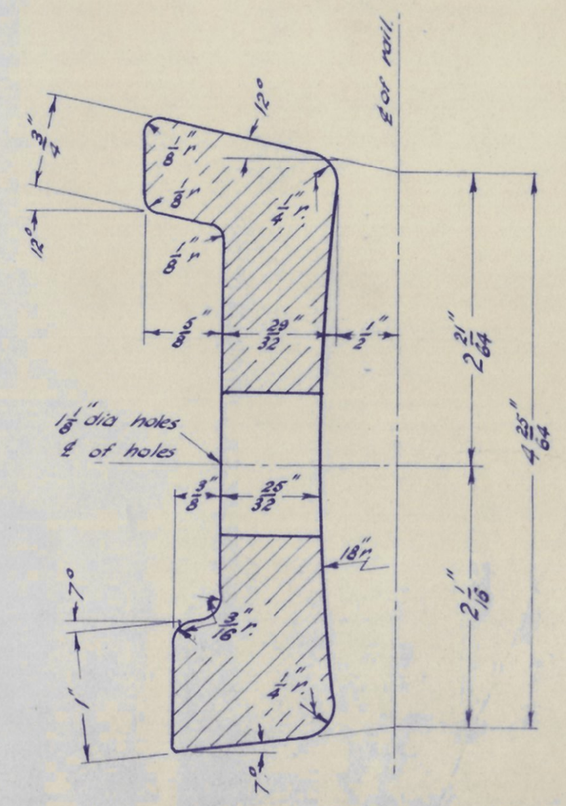


SECTION B-B

Scale :- Full Size

| REVISION | | | | | DRAWING SCHEDULE | |
|---|---|---|---|---|---|---|
| DATE | REMARKS | CHECKED | PASSED | | TITLE | DRAWING No. |

# OUTER JOGGLE PLATES

## 90 lb LORAIN to 102 lb B.H.P. & 102 lb B.H.P. to 90 lb LORAIN

## TRAMWAYS

Scale :- As Shown.

SUB SECTION No. 3

DRAWN G.E.M. 7/55.

TRACED

CHECKED

ENGINEER.

DRG. No. VW 4/5

WORKS MANAGER

FM1-28-8-10

G