STATE ELECTRICITY COMMISSION OF VICTORIA
ELECTRICITY SUPPLY DEPARTMENT.
WORKS DIVISION.

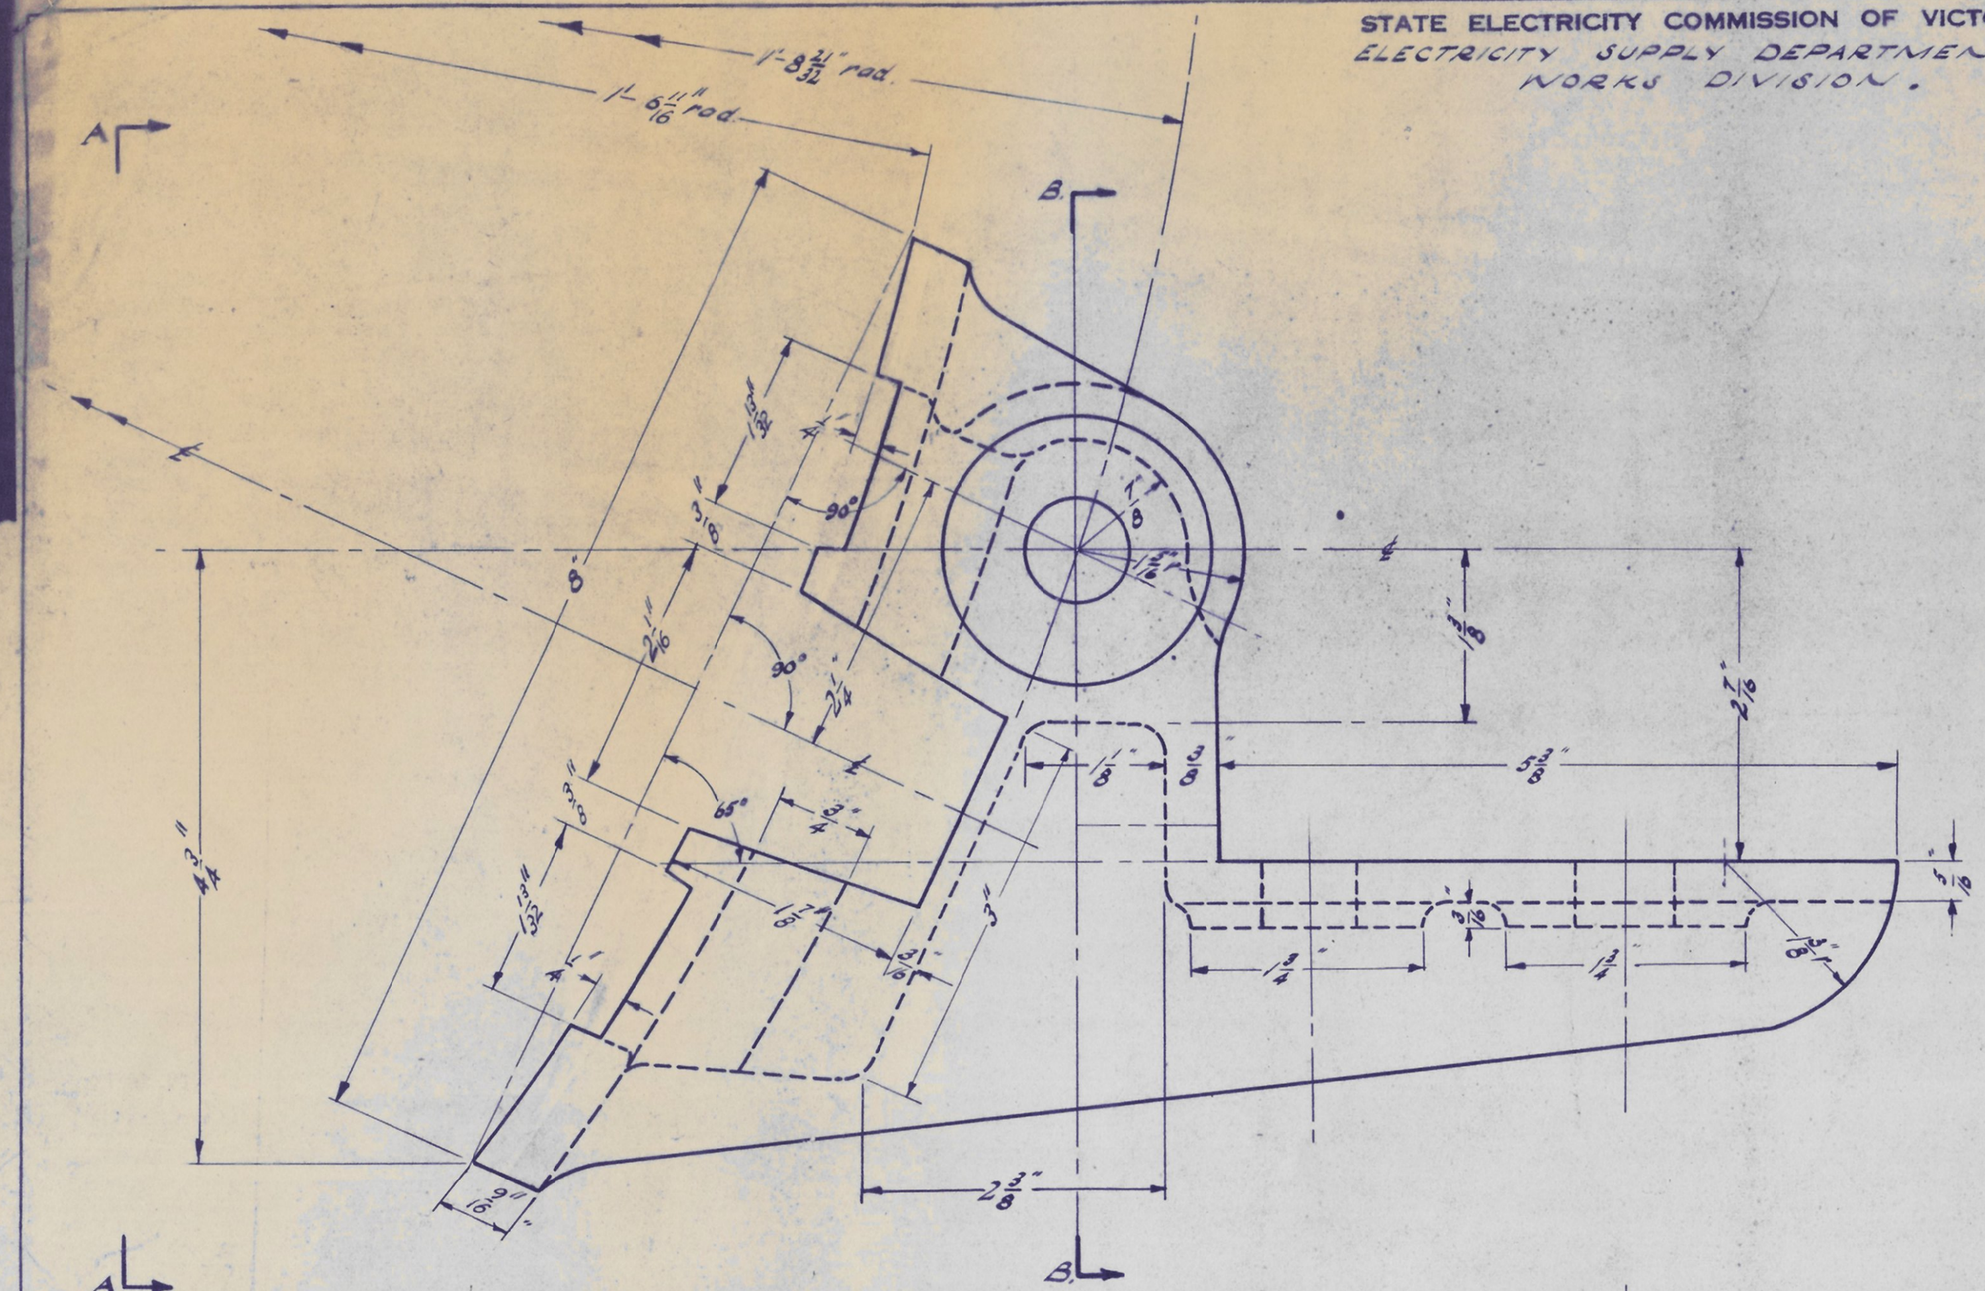

ELEVATION.

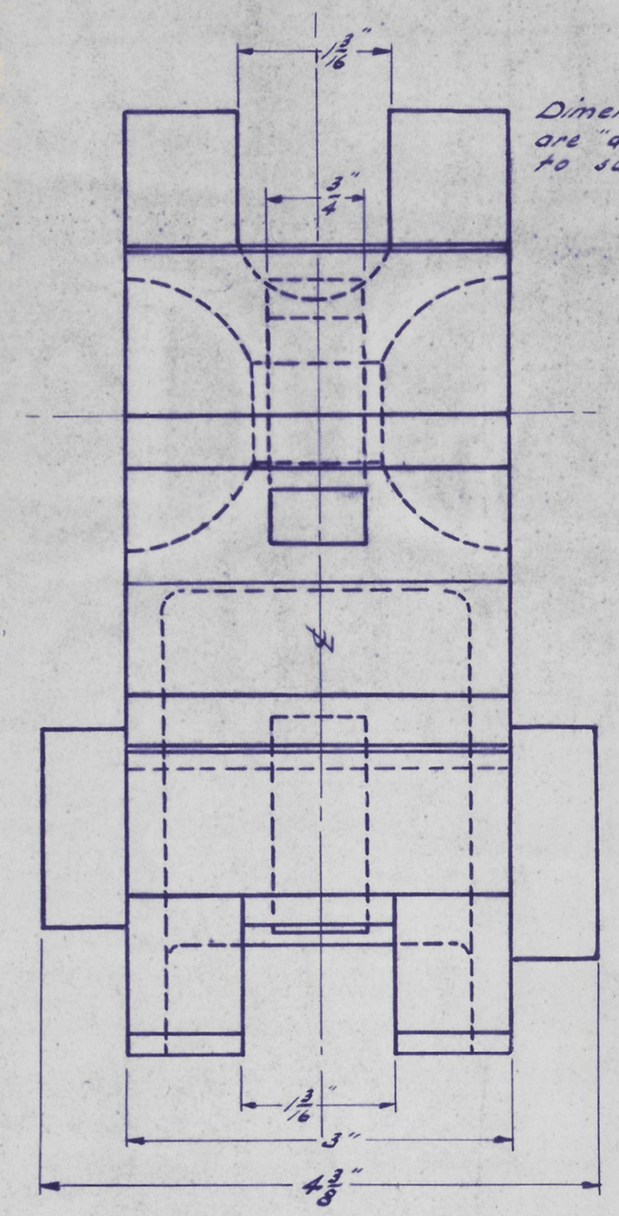

END ELEVATION. 'A.A.'

Dimensions shown are "as cast" & are to suit removeable cups.

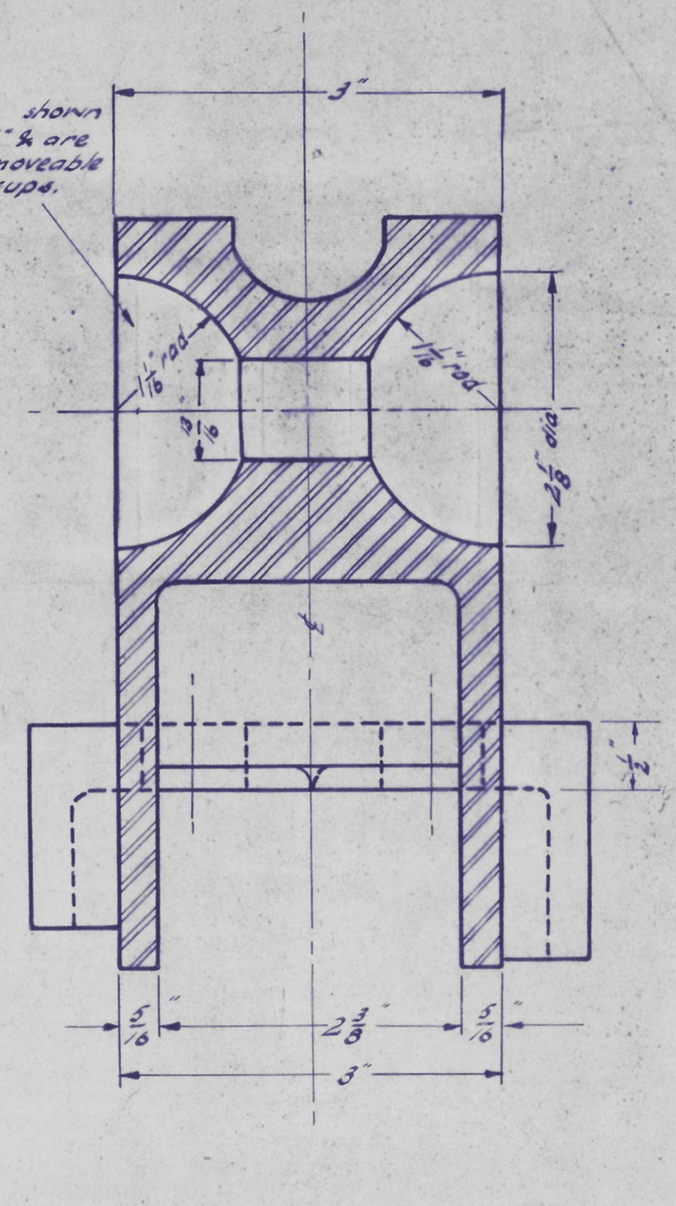

SECTION. B.B.

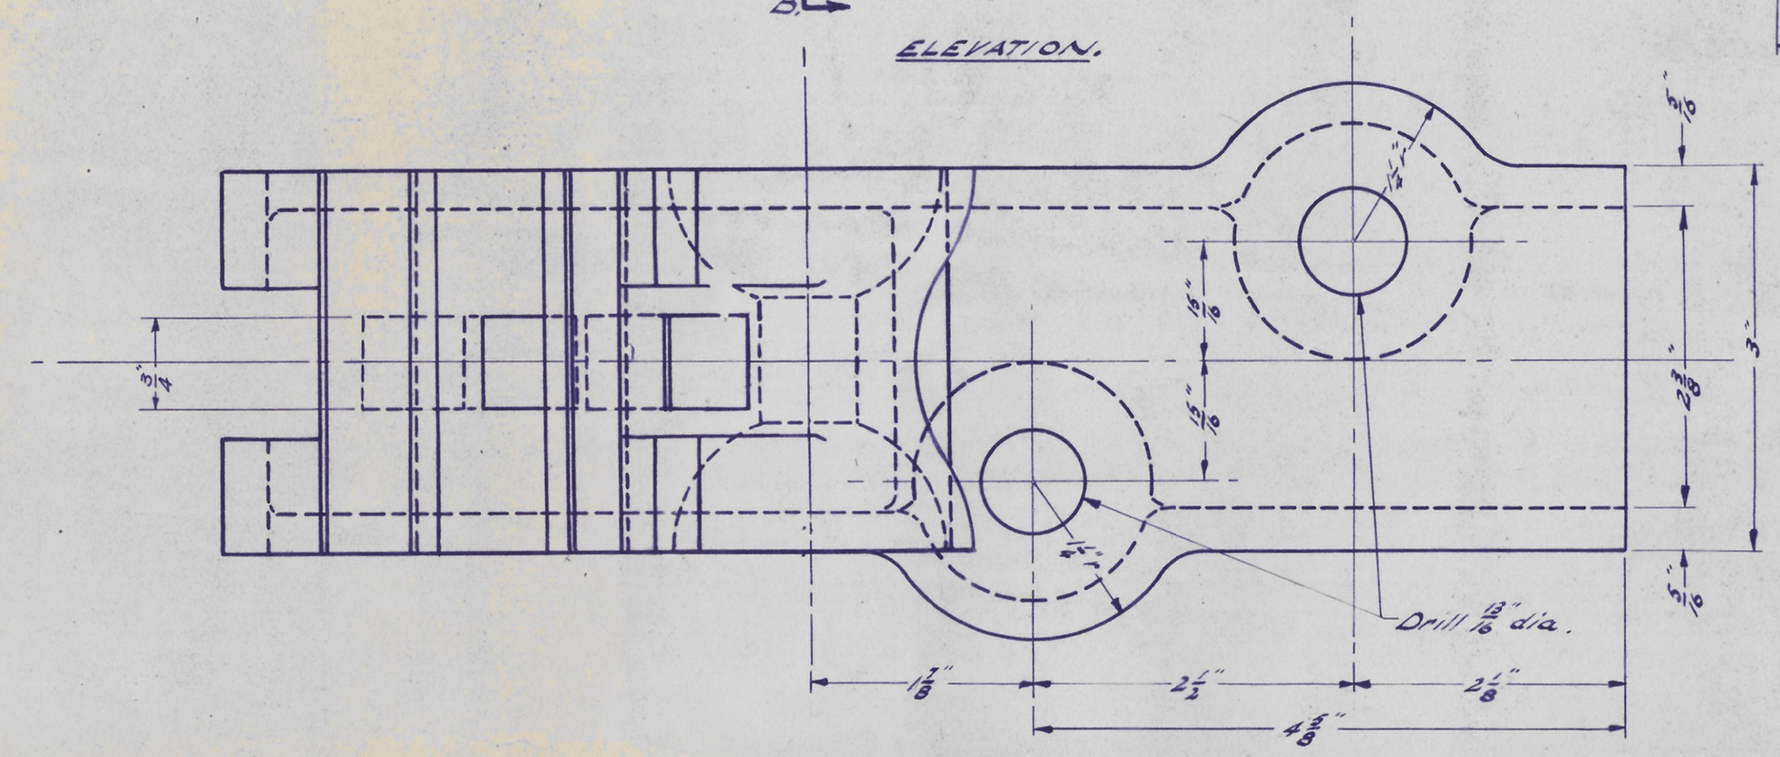

PLAN.

NOTE:- For associated drawings refer to following
Cups & Inserts. W-496 B.
Link. W-534.
Carrier. W-535.

Material:- Cast Steel.

Pattern No:- T.P.379

REVISION					
12-11-59		DRAWING NUMBER CHANGED PREVIOUSLY W-531			
17-11-53	A.	3/16" DIMENSION WAS 3/8" AFFECTED DIM. ALSO DRAWING #02.			
[illegible]	B	PATT. NUMBER CHANGED PREVIOUSLY T.P.178			
DATE		REMARKS	CHECKED	PASSED	

DRAWING SCHEDULE	
TITLE	DRAWING No.

BRAKE SHOE HOLDER.

BRILL & BRUSH SINGLE TRUCK TRAM CARS.

SCALE:- FULL SIZE.

SECTION No.
DRAWN A.A.J. 9/53
TRACED
CHECKED L.T.F. / J.R.P. 15/10/53
ENGINEER. 20-10-53

DRG. No VW4/13 A

WORKS MANAGER.
R. W. Morris per ust
26-10-53

C