JUNCTION OF CHILWELL TRACK AND EXISTING TRACK
AT CORNER PAKINGTON & APHRASIA STREETS

SCALE 10 FT. TO 1 IN.

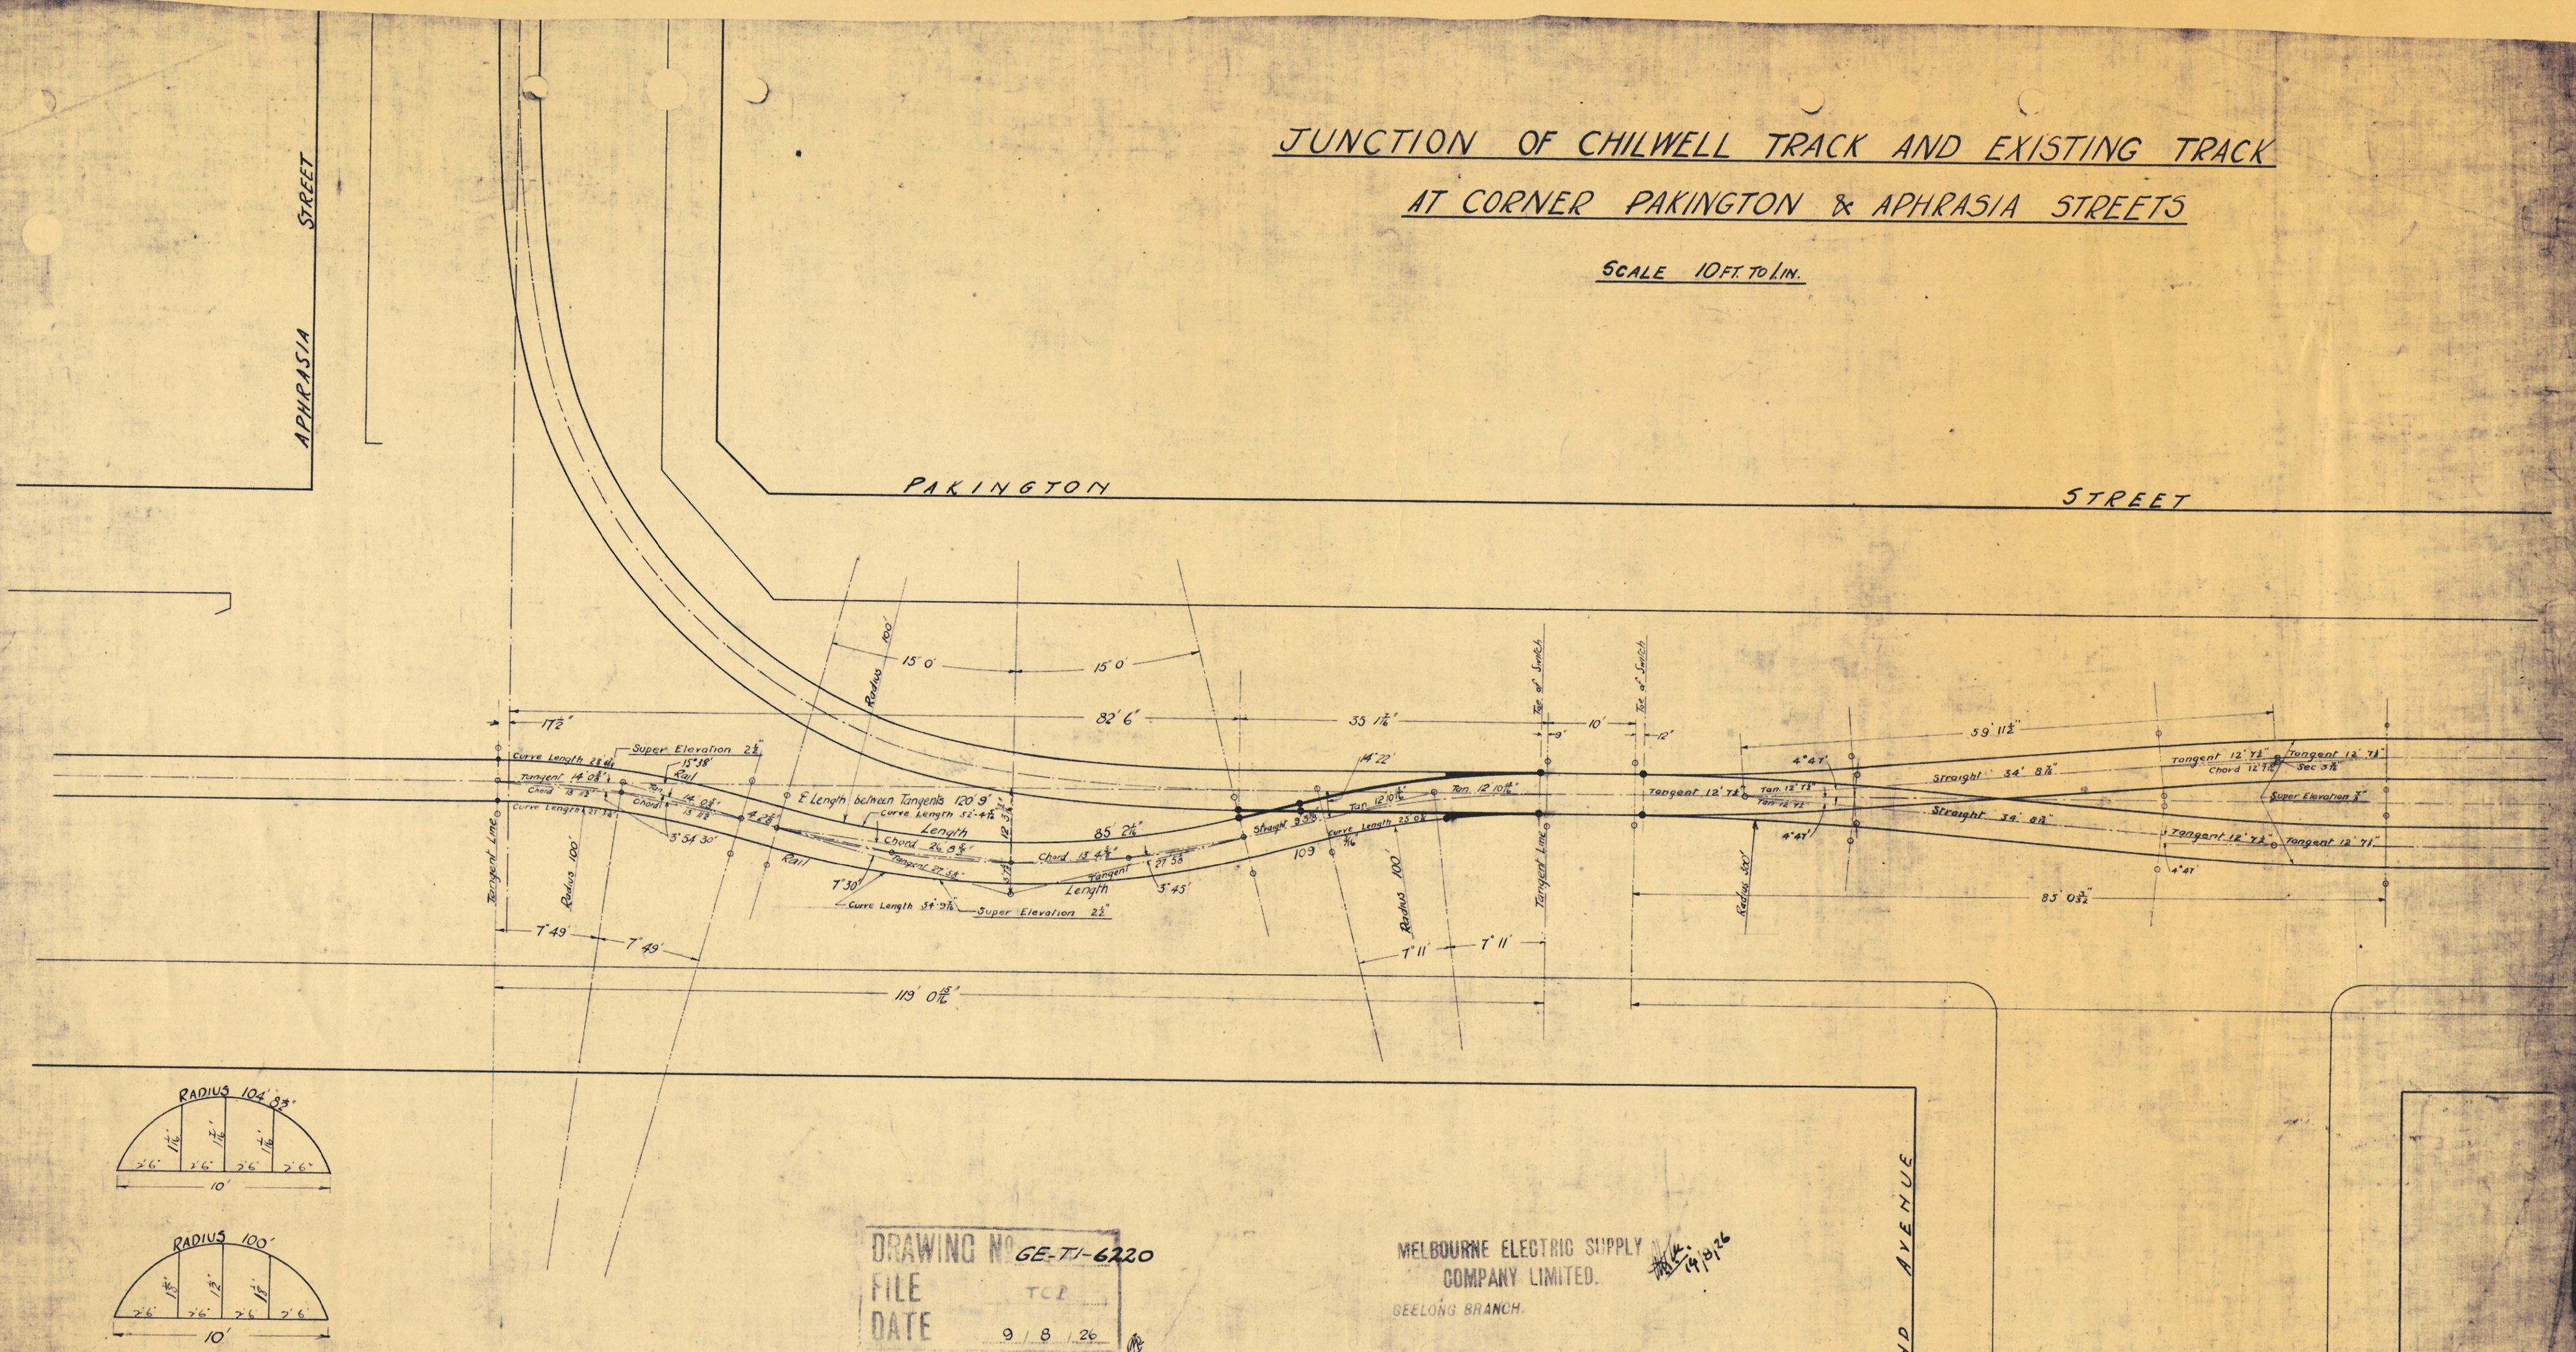

DRAWING No GE-T1-6220
FILE TCR
DATE 9/8/26

MELBOURNE ELECTRIC SUPPLY COMPANY LIMITED.
GEELONG BRANCH.

GE-T1-6220